


# PROPOSED ROCHEX AVE TRAFFIC CALMING PLAN

## PLAN DE PROPUESTO DE MODERACIÓN DE TRAFICO EN LA CALLE ROCHEX AVE



**DETAIL B**  
**STRIPING MODIFICATIONS**

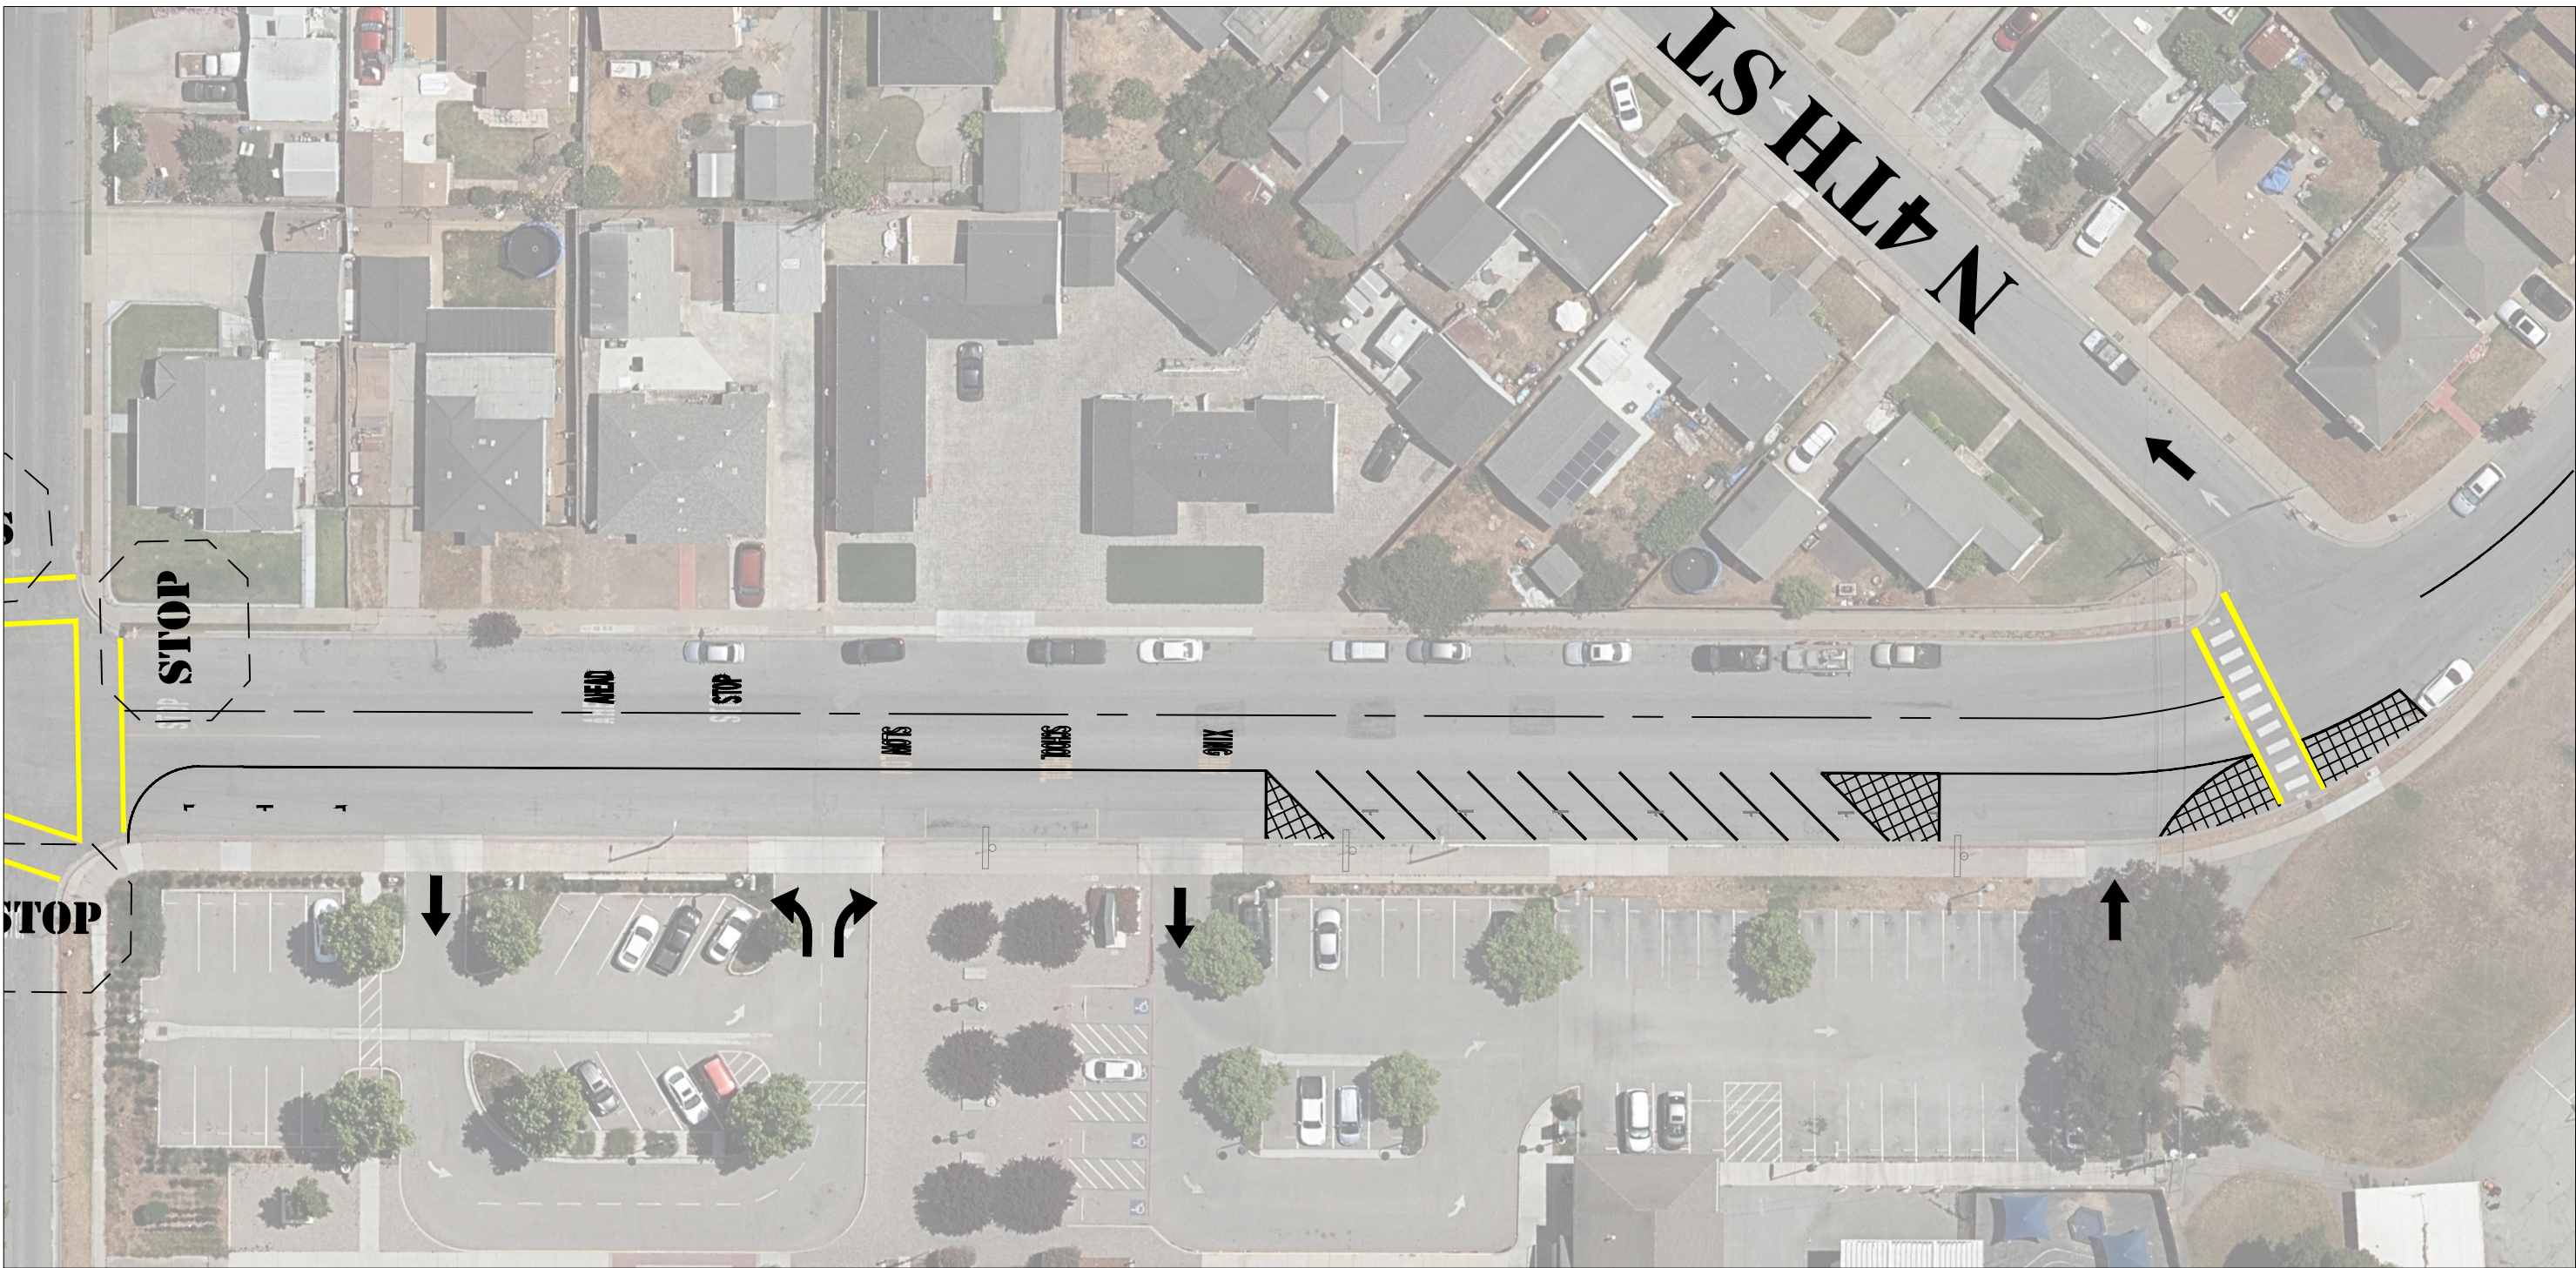

### LEGEND

 PROPOSED SPEED CUSHION

 EXISTING STOP SIGN



**DETAIL A**  
**TYPICAL INSTALLATION**