


PROPOSED ROCHEX AVE TRAFFIC CALMING PLAN

PLAN DE PROPUESTO DE MODERACIÓN DE TRAFICO EN LA CALLE ROCHEX AVE



DETAIL B
STRIPING MODIFICATIONS

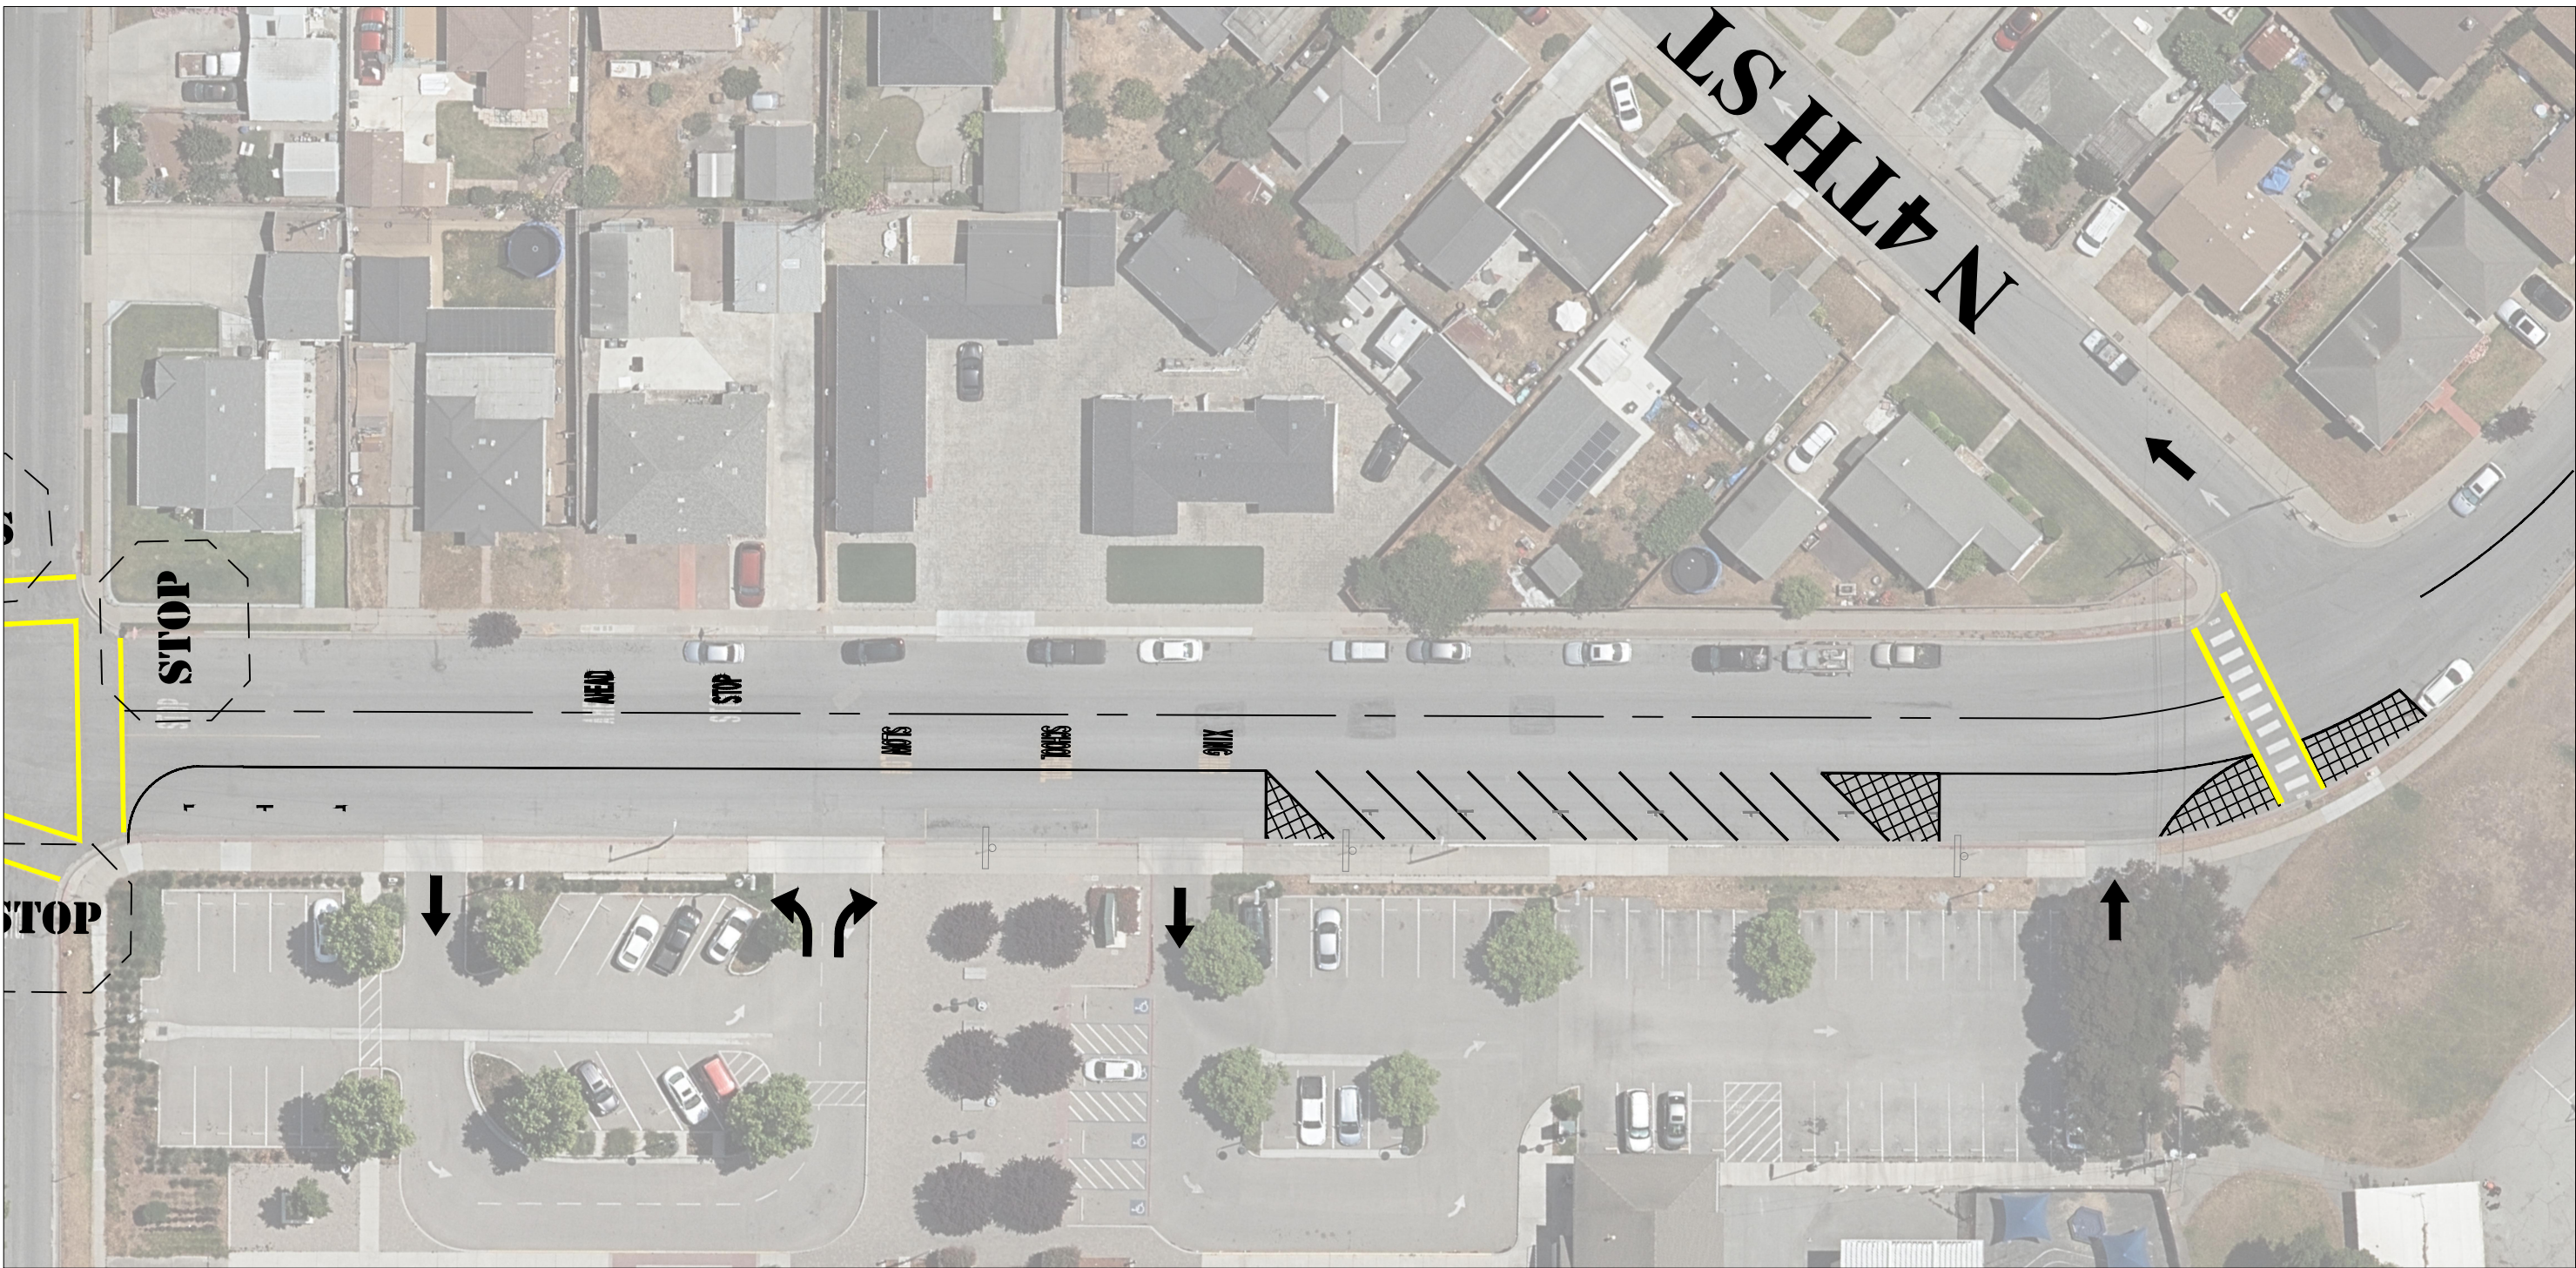

LEGEND

 PROPOSED SPEED CUSHION

 EXISTING STOP SIGN



DETAIL A
TYPICAL INSTALLATION

0 250' 500'
SCALE: 1"= 250'