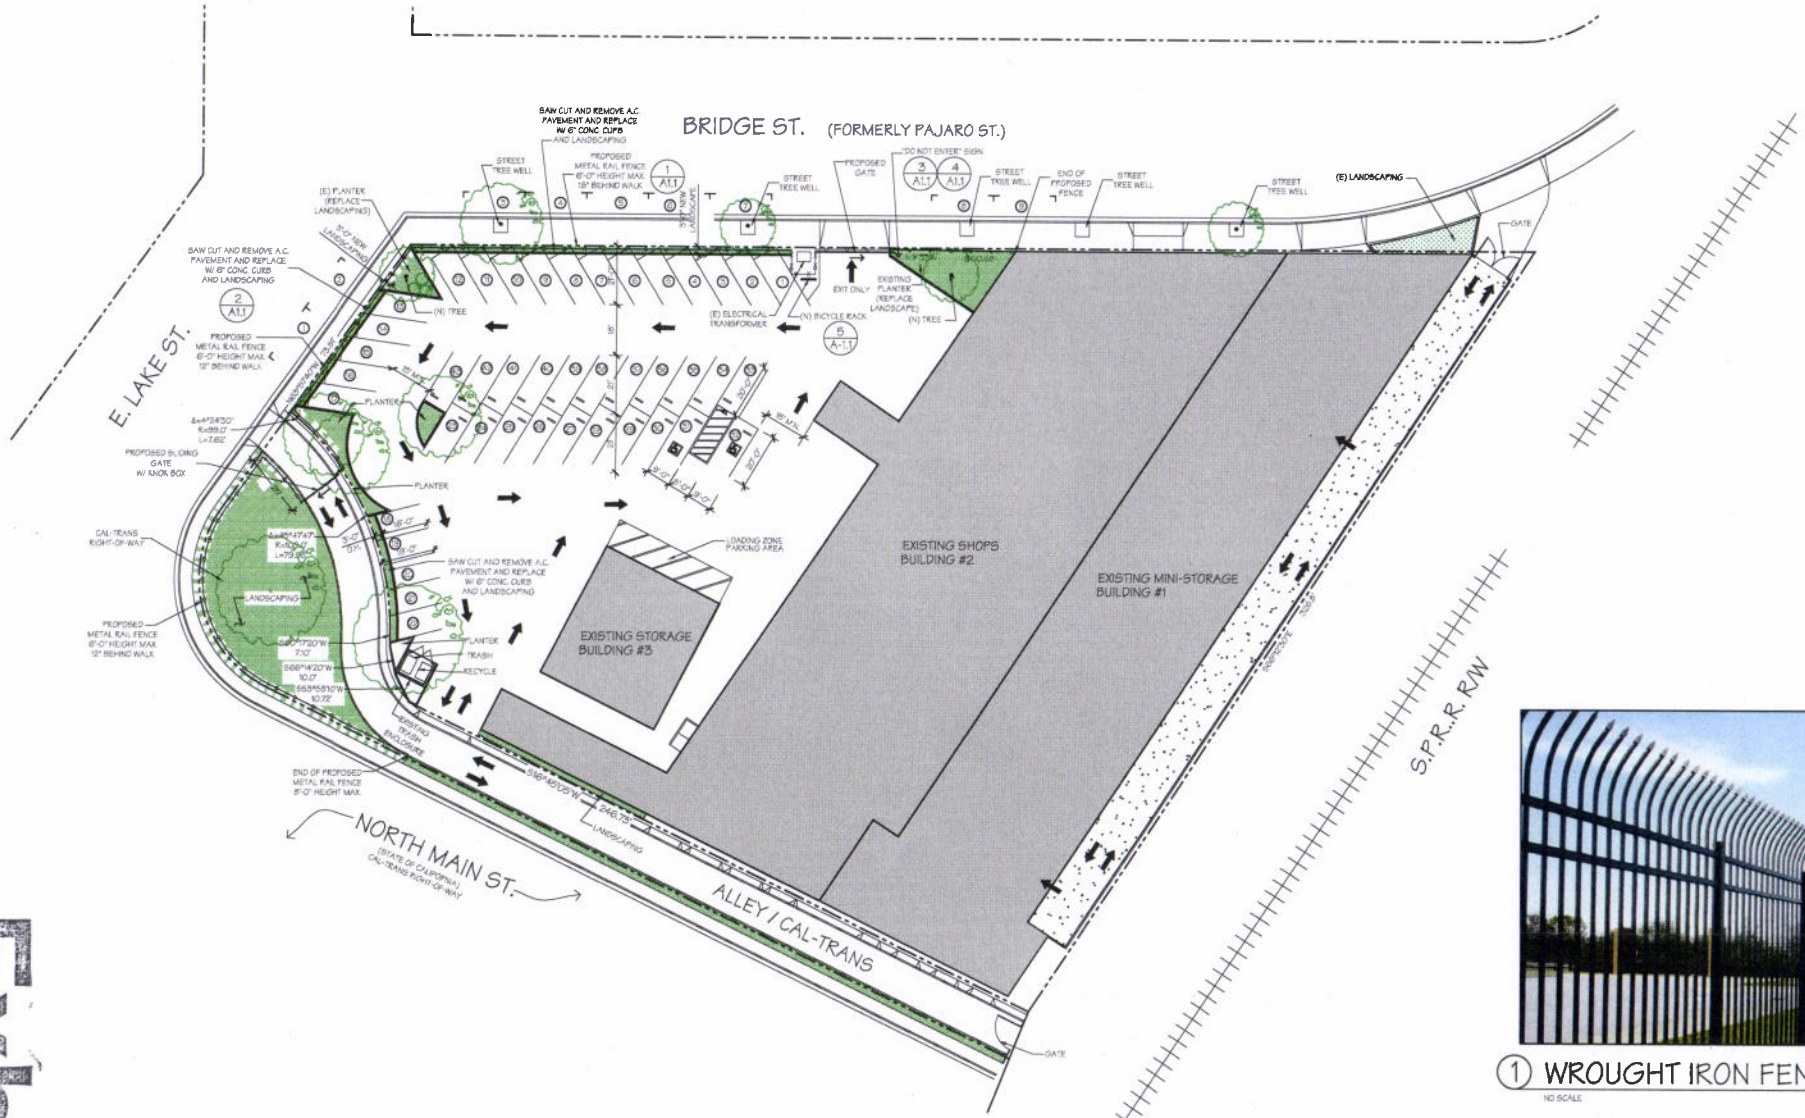

1 WROUGHT IRON FENCE

NO SCALE

SITE PLAN (ALL IS EXISTING UNLESS OTHERWISE NOTED)

1" = 20.00'

LICENSED ARCHITECT EDWARD L. RINEHART No. C-20084 REGISTRATION DATE 5-21-19 STATE OF CALIFORNIA

EDWARD L. RINEHART
A.I.A. ARCHITECT

107 CHURCH STREET - SALINAS - CALIFORNIA 93901
Phone : (831) 422-1046 Fax : (831) 422-2852
e-mail : edrinehart@att.net

SITE PLAN

BRIDGE STREET

1 BRIDGE STREET
SALINAS - CALIFORNIA 93901

SHEET NO. A-1 OF 5 SHEETS

(C) COPYRIGHT 2018 THE DRAWINGS AND SPECIFICATIONS, IDEAS, DESIGNS AND ARRANGEMENTS REPRESENTED HEREIN ARE AND SHALL REMAIN THE PROPERTY OF EDWARD L. RINEHART, A.I.A. ARCHITECT, AND IN NOT TO SHALL BE COPIED, DISCLOSED TO OTHERS, OR USED IN CONNECTION WITH ANY WORK OR PROJECT FOR OTHER THAN THE SPECIFIC PROJECT FOR WHICH THEY HAVE BEEN PREPARED AND DEVELOPED WITHOUT THE WRITTEN CONSENT OF THE ARCHITECT.

REVISIONS :	
1.	1-16-2018
2.	3-19-2018
3.	4-10-2018
4.	9-05-2018

BY : ELR
DATE ISSUED : 9-25-2018

SAL 1827

Exhibit C