



ABBOTT ST

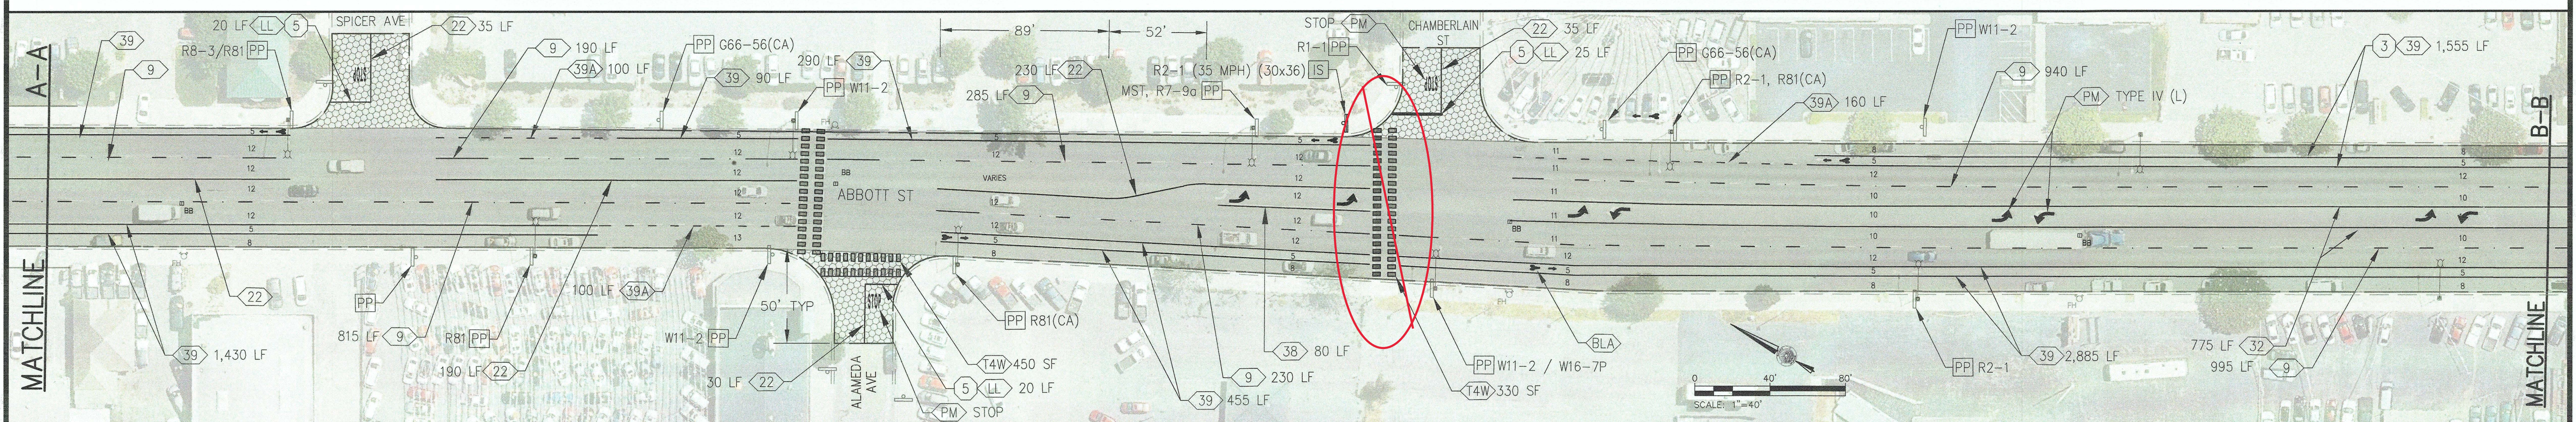

ABBOTT ST

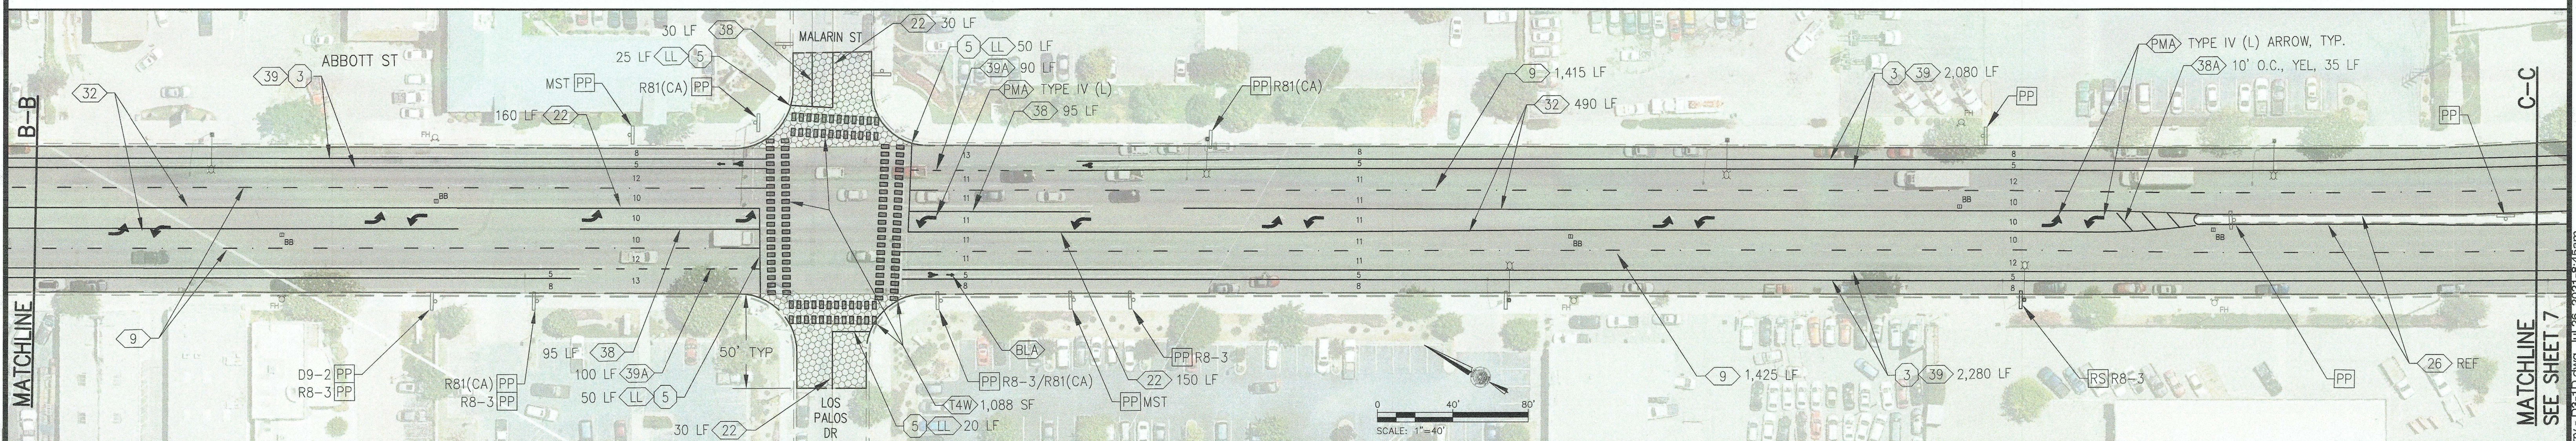

ABBOTT ST

LEGEND		
---	LIMIT OF WORK	## STANDARD CALTRANS TRAFFIC STRIPE DETAIL (A20A-A20D)
	STATE RIGHT-OF-WAY	LL 12" LIMIT LINE
----	LIMIT OF CHIP SEAL	T4W WHITE TRIPLE-4 CROSSWALK (A24F)
----	LIMIT OF SURFACE SEAL	T4Y YELLOW TRIPLE-4 CROSSWALK (A24F)
PP	PROTECT IN PLACE	PM PAVEMENT MARKING SYMBOL (A24A - A24F)
ISP	INSTALL SIGN AND POST	BLP BIKE SYMBOL WITH PERSON (A24C)
IS	INSTALL SIGN ON EXISTING POLE/POST	BLA BIKE SYMBOL WITH PERSON/ARROW (A24A, A24C)
RP	REPLACE SIGN ON EXISTING POST	SRB SHARED ROADWAY BICYCLE MARKING (A24C)
RS	REMOVE EXISTING SIGN	TL TRAFFIC LINE
RSP	REMOVE EXISTING SIGN AND POST	TL EXISTING JOINT UTILITY POLE
SL	EXISTING STREET LIGHT POLE	
		CROSSWALK, YELLOW-10' (A24F); REFRESH <E> CROSSWALK IN INTERSECTION
		CROSSWALK, WHITE-10' (A24F); REFRESH <E> CROSSWALK IN INTERSECTION
		CALTRANS PAVEMENT MARKING TEXT OR ARROW SHOWN (A24 A-E)
		BLUE REFLECTIVE RAISED PAVEMENT MARKER (CA MUTCD FIG 3B-102 CA)
		NEW SIGN AND POST
		NEW SIGN ON EXISTING POLE/POST
		EXISTING SIGN AND POST
		EXISTING FIRE HYDRANT

CITY OF SALINAS PUBLIC WORKS DEPARTMENT	DESIGNED BY: P. ARAMKUL CADD BY: P. ARAMKUL CONSTRUCTION INSPECTION SUPERVISOR: JAMIE TUGEL PROJECT ENGINEER / MANAGER: PATRICK FUNG	APPROVED FOR CONSTRUCTION: DATE: 7-29-21 ADRIANA ROBLES, P.E. CITY ENGINEER	REVIEWED BY: DATE: 7-29-21 EDA MARIA HERRERA, P.E. SENIOR CIVIL ENGINEER	REVIEWED BY: DATE: 7-30-21 DAVID T. JACOBS, P.E., L.S. PUBLIC WORKS DIRECTOR	DATE 12-JUL-21 REVISIONS CCO # 1 - REPLACED SHEET 6 OF PLANS APP. 4/2	2021 CHIP SEAL PROJECT CIP 9981, CHANGE ORDER No. 1 LOCATION No.3 ABBOTT ST	PROJ. No(s) 9981 SHEET No. 6 FILE No 8223 OF 15
	J:\p9981 - Slurry Seal Improvements (2020)\Plans\COs_2020_Slurry - 03-13.dwg Jul 26, 2021 8:45am						

