



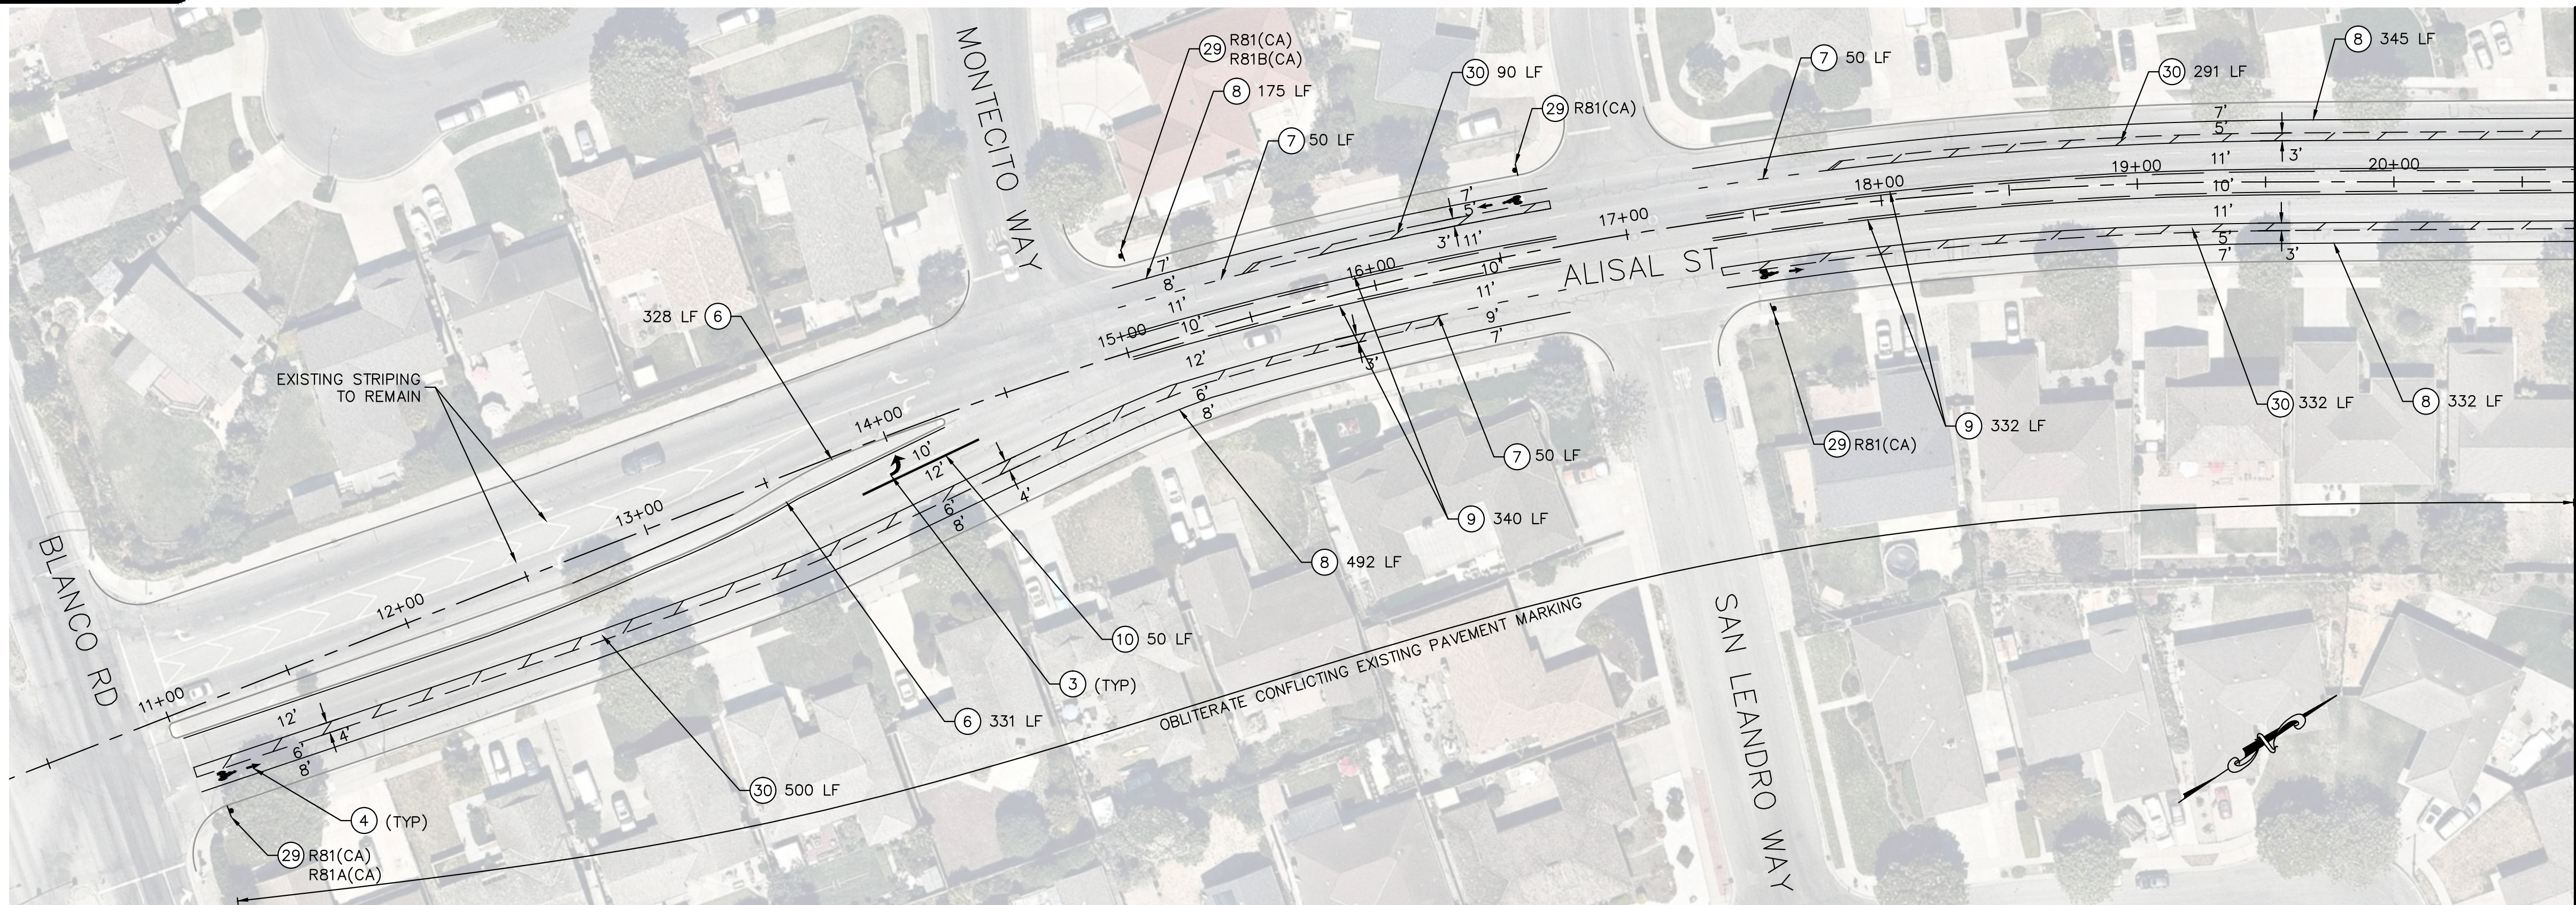

SIGNING AND PAVEMENT MARKING LEGEND

1. INSTALL WHITE TRIPLE-4 CROSSWALK IN THERMOPLASTIC PER DETAIL ON SHEET PD-01.
2. INSTALL 6" WHITE "BIKE LANE" STRIPE IN THERMOPLASTIC PER CITY OF SALINAS STANDARD PLAN NO. 41.
3. INSTALL WHITE ARROWS PER CITY OF SALINAS STANDARD PLAN NO. 40.
4. INSTALL "BIKE SYMBOL WITH ARROW" IN WHITE THERMOPLASTIC PER CITY OF SALINAS STANDARD PLAN NO. 41.
5. INSTALL RAISED PAVEMENT MARKERS AT 48" OC PER CITY OF SALINAS STANDARD PLAN NO. 37A, DETAIL K FOR RAISED MEDIAN ISLAND.
6. INSTALL 6" DASHED WHITE THERMOPLASTIC BIKE LANE STRIPE PER CALTRANS RSP A20D, DETAIL 39A.
7. INSTALL RIGHT EDGELINE IN 4" WHITE THERMOPLASTIC PER CITY OF SALINAS STANDARD PLAN NO. 37A, DETAIL J.
8. INSTALL TWO WAY LEFT TURN LANE IN 4" YELLOW THERMOPLASTIC PER CITY OF SALINAS STANDARD PLAN NO. 37A, DETAIL I.
9. INSTALL CHANNELIZING LINE IN 8" WHITE THERMOPLASTIC PER CITY OF SALINAS STANDARD PLAN NO. 37A, DETAIL E.
10. FURNISH AND INSTALL NEW SIGN ON BREAK-AWAY POST.
11. INSTALL BUFFERED BIKE LANE PER DETAIL ON SHEET PD-01.

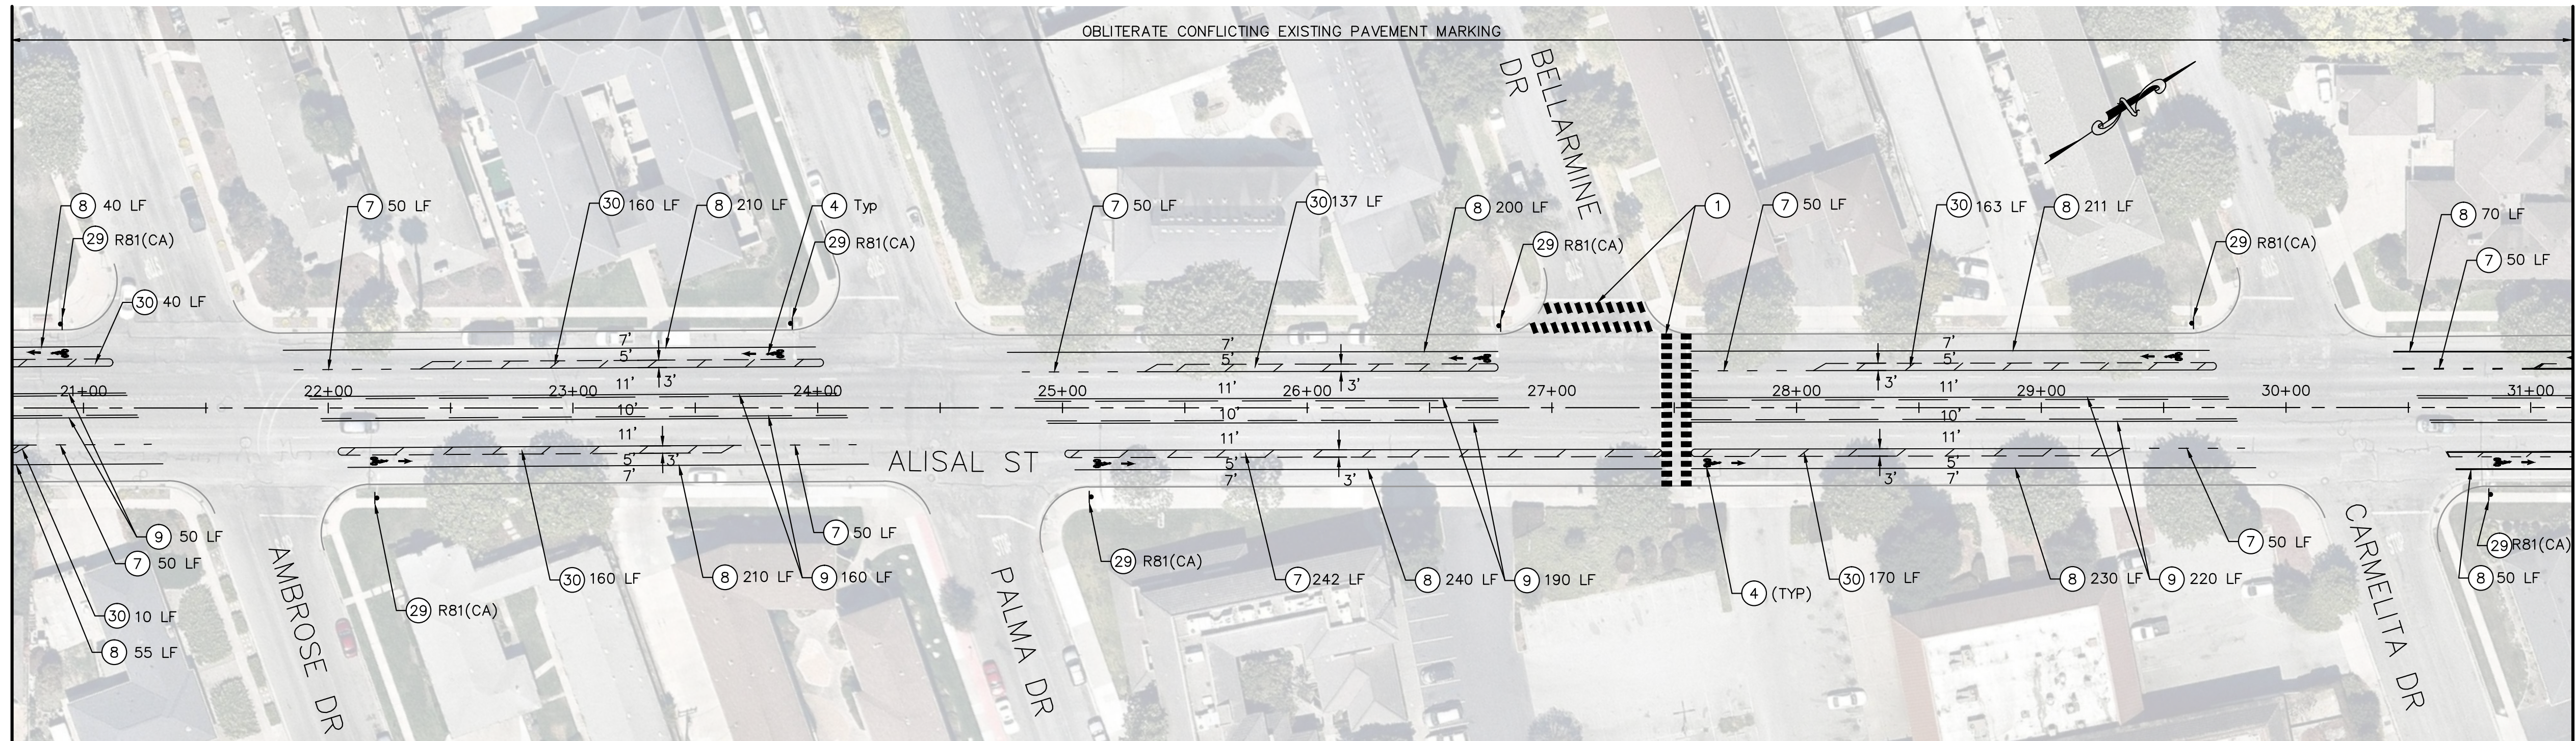

SIGN LEGEND




R81(CA)
12"x8"



R81A(CA)
12"x5"



R81B(CA)
8"x5"

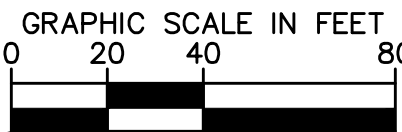

CITY OF SALINAS

PUBLIC WORKS DEPARTMENT

DESIGNED BY:

DAD BY:

CONSTRUCTION INSPECTION SUPERVISOR:

PROJECT ENGINEER / MANAGER:

APPROVED FOR CONSTRUCTION:

DATE:

ROBERT C. RUSSELL, P.E.


PUBLIC WORKS DEPUTY
DIRECTOR/CITY ENGINEER



REVIEWED BY:

DATE:

JOHN E. PULLIAM, P.E.

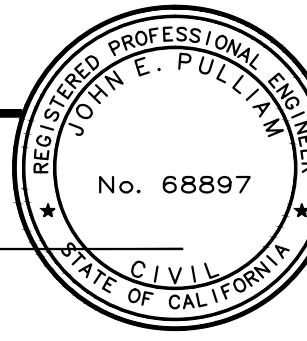

REVIEWED BY:

DATE:

GARY E. PETERSEN, C.A.E.

PUBLIC WORKS DIRECTOR

DATE

REVISION

APP.

DOWNTOWN COMPLETE STREETS
ALISAL MULTIMODAL IMPROVEMENTS

SIGNING AND MARKING PLAN

STA 11+00 - STA 31+20

PROJ. NO. 05


FILE NO.

OF


SHEET NO.

38

42

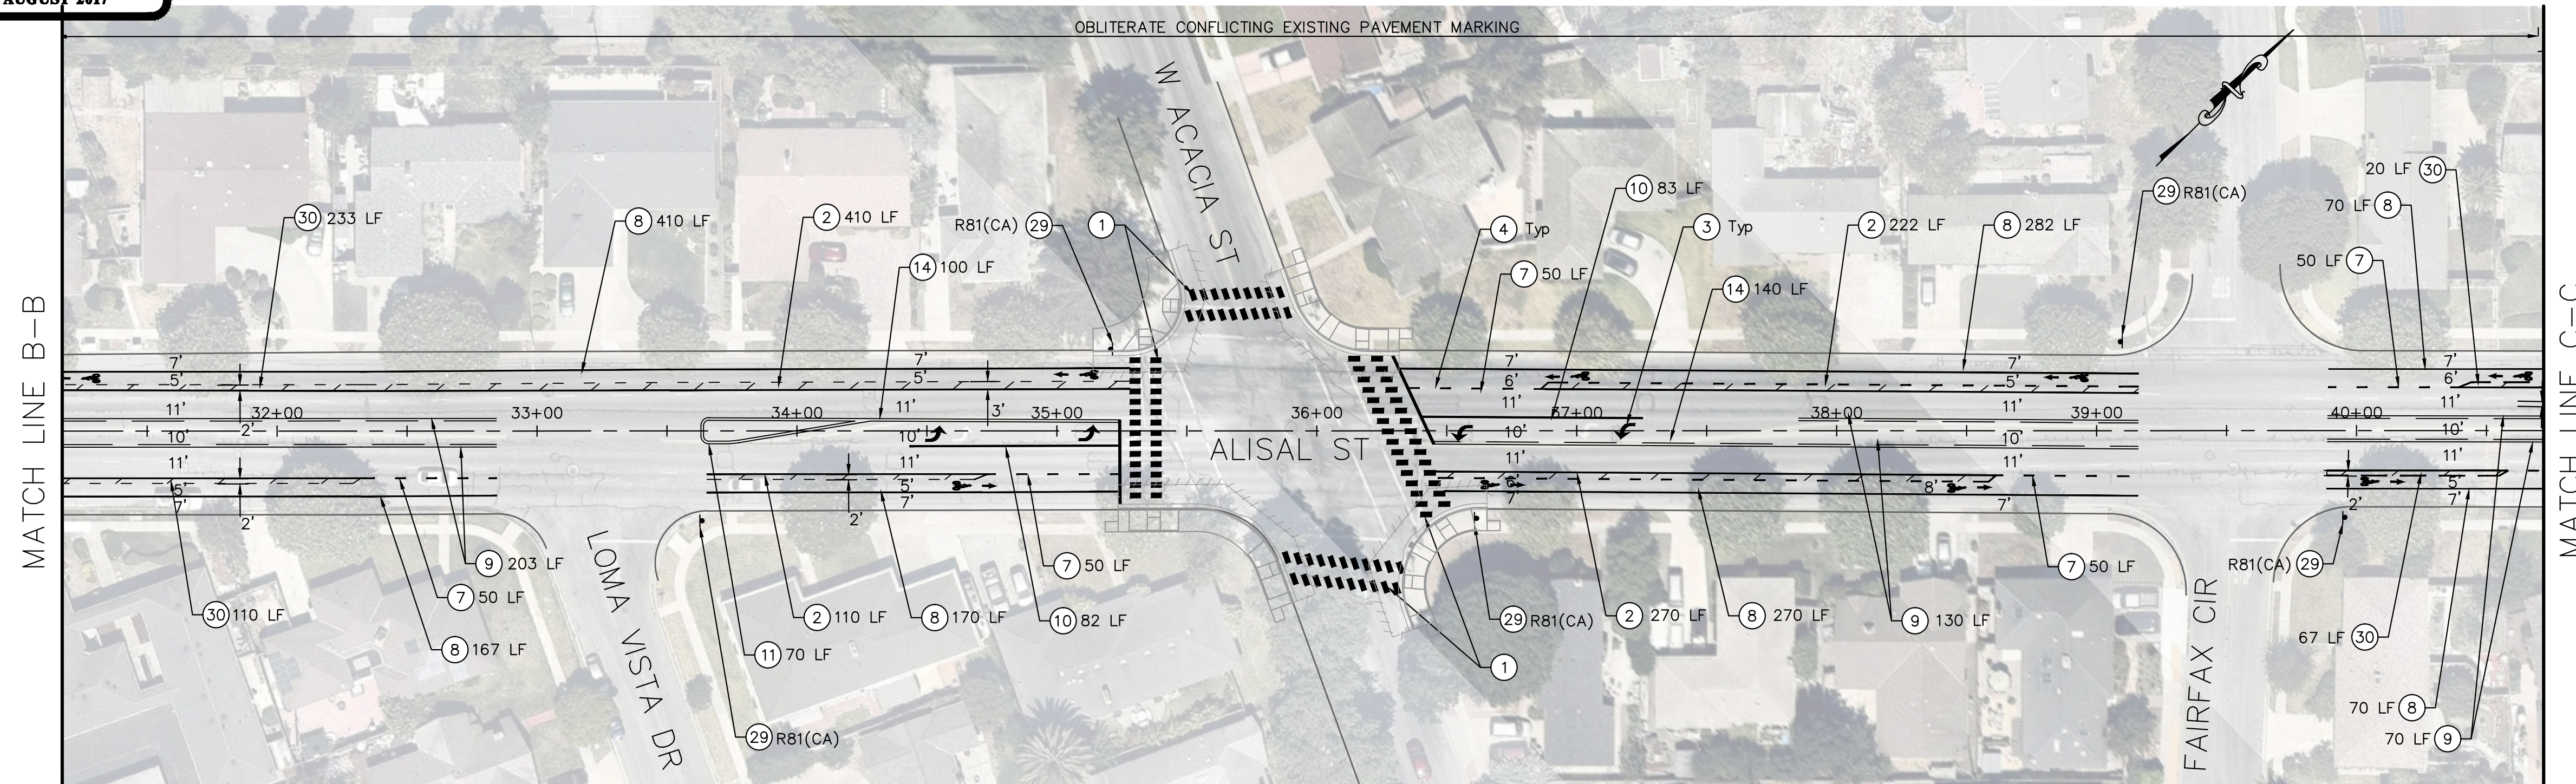


- ## SIGNING AND PAVEMENT MARKING LEGEND
- ① INSTALL WHITE TRIPLE-4 CROSSWALK IN THERMOPLASTIC PER DETAIL ON SHEET PD-01.
 - ② INSTALL 6" WHITE "BIKE LANE" STRIPE IN THERMOPLASTIC PER CITY OF SALINAS STANDARD PLAN NO. 41.
 - ③ INSTALL WHITE ARROWS PER CITY OF SALINAS STANDARD PLAN NO. 40.
 - ④ INSTALL "BIKE SYMBOL WITH ARROW" IN WHITE THERMOPLASTIC PER CITY OF SALINAS STANDARD PLAN NO. 41.
 - ⑦ INSTALL 6" DASHED WHITE THERMOPLASTIC BIKE LANE STRIPE PER CALTRANS RSP A20D, DETAIL 39A.
 - ⑧ INSTALL RIGHT EDGELINE IN 4" WHITE THERMOPLASTIC PER CITY OF SALINAS STANDARD PLAN NO. 37A, DETAIL J.
 - ⑨ INSTALL TWO WAY LEFT TURN LANE IN 4" YELLOW THERMOPLASTIC PER CITY OF SALINAS STANDARD PLAN NO. 37A, DETAIL I.
 - ⑩ INSTALL CHANNELIZING LINE IN 8" WHITE THERMOPLASTIC PER CITY OF SALINAS STANDARD PLAN NO. 37A, DETAIL E.
 - ⑪ INSTALL 4" DOUBLE YELLOW PAINTED MEDIAN ISLAND IN THERMOPLASTIC PER CITY OF SALINAS STANDARD PLAN NO. 37A DETAIL G.
 - ⑫ INSTALL YELLOW TRIPLE-4 CROSSWALK IN THERMOPLASTIC PER DETAIL ON SHEET PD-01.
 - ⑭ INSTALL 4" DOUBLE YELLOW CENTERLINE IN THERMOPLASTIC PER CITY OF SALINAS STANDARD PLAN NO. 37A AND 37B, DETAIL F.
 - ⑳ FURNISH AND INSTALL NEW SIGN ON BREAK-AWAY POST.
 - ㉑ INSTALL BUFFERED BIKE LANE PER DETAIL ON SHEET PD-01.

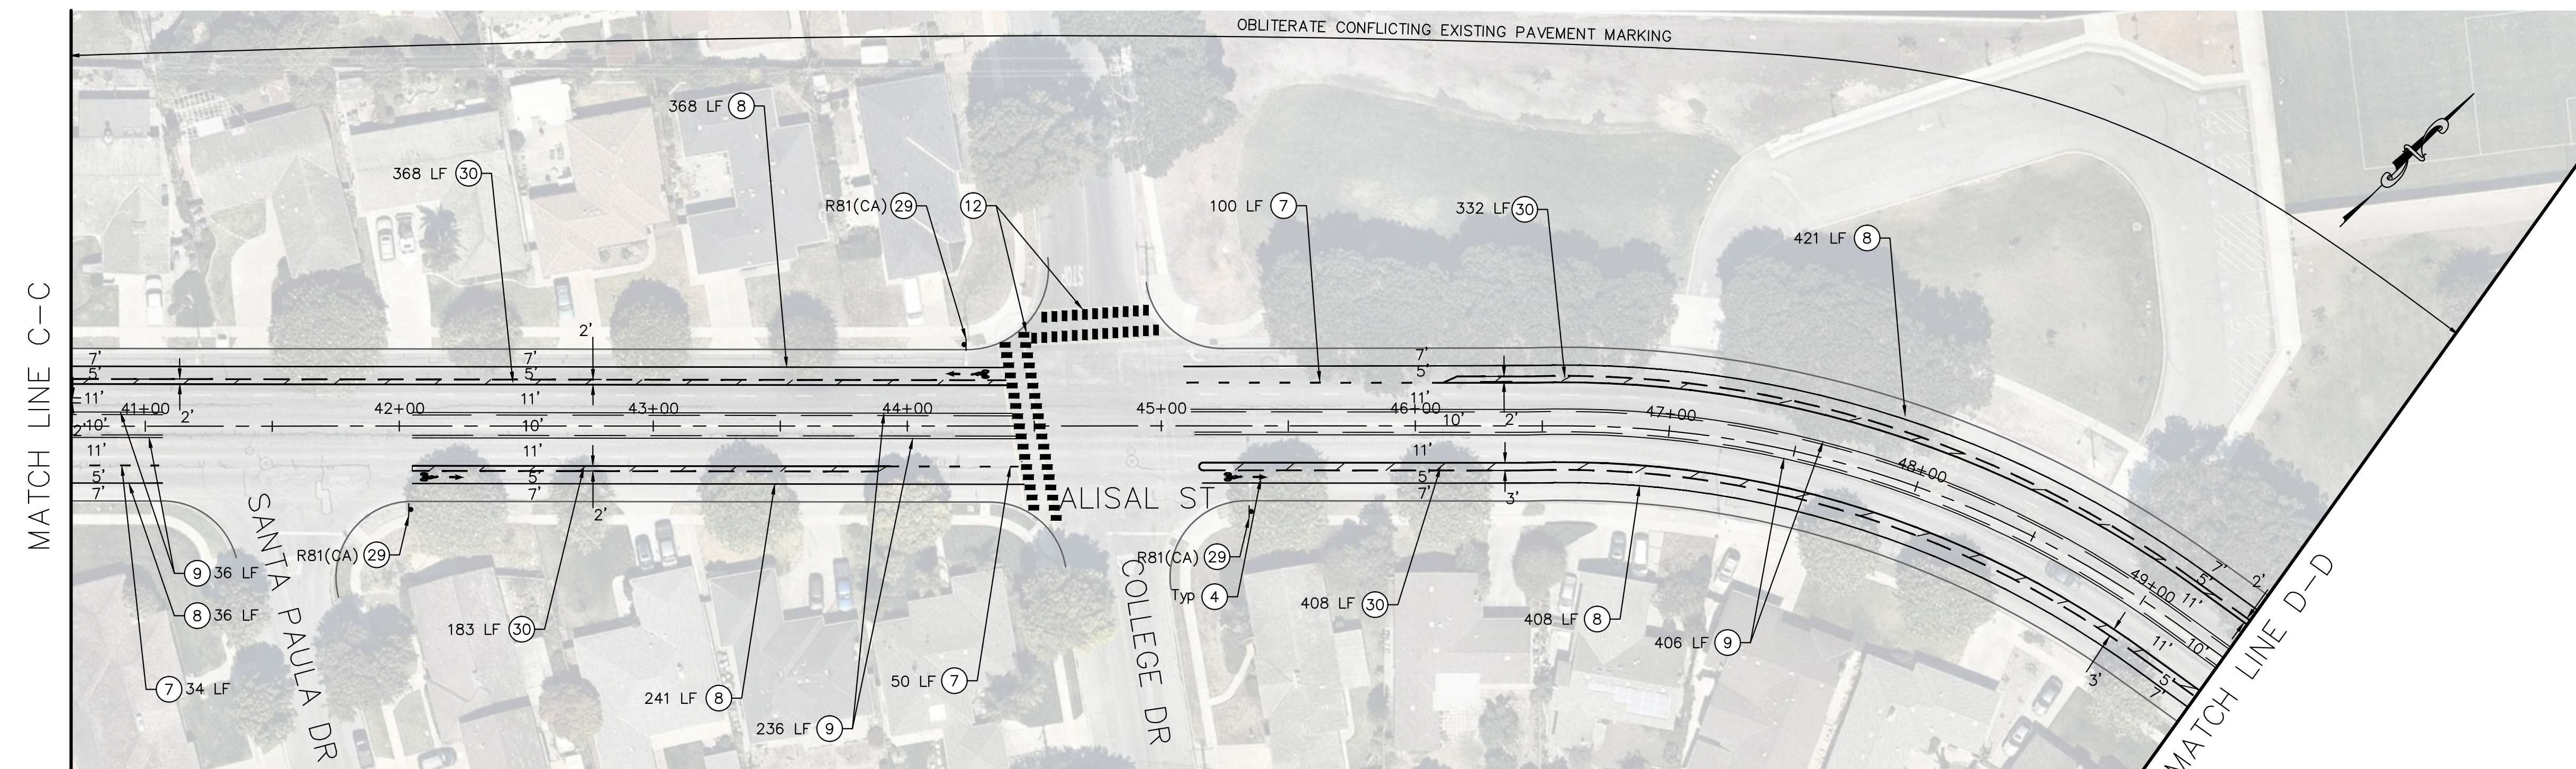

SIGN LEGEND



R81(CA)
12"X8"

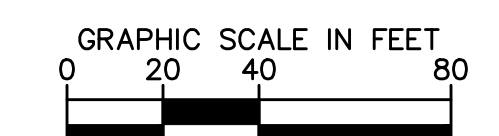

CITY OF SALINAS

PUBLIC WORKS DEPARTMENT

DESIGNED BY:

GAD BY:

CONSTRUCTION INSPECTION SUPERVISOR

PROJECT MANAGER: _____

APPROVED FOR CONSTRUCTION

DATE _____


ROBERT C. RUSSELL, P.E.
PUBLIC WORKS DEPUTY
DIRECTOR/CITY ENGINEER



REVIEWED BY:

DATE _____

JOHN E. PULLIAM, P.E.

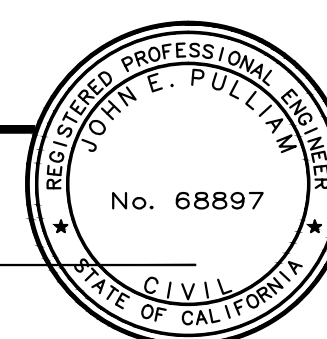

REVIEWED BY:

DATE _____

GARY E. PETERSEN, C.A.E.
PUBLIC WORKS DIRECTOR

[illegible]


	DOWNTOWN COMPLETE STREETS ALISAL MULTIMODAL IMPROVEMENTS	
--	---	--

SIGNING AND MARKING PLAN
STA 31+20 - STA 49+40

PROJ. NO(S)


— — —

FILE NO.	OF
	42


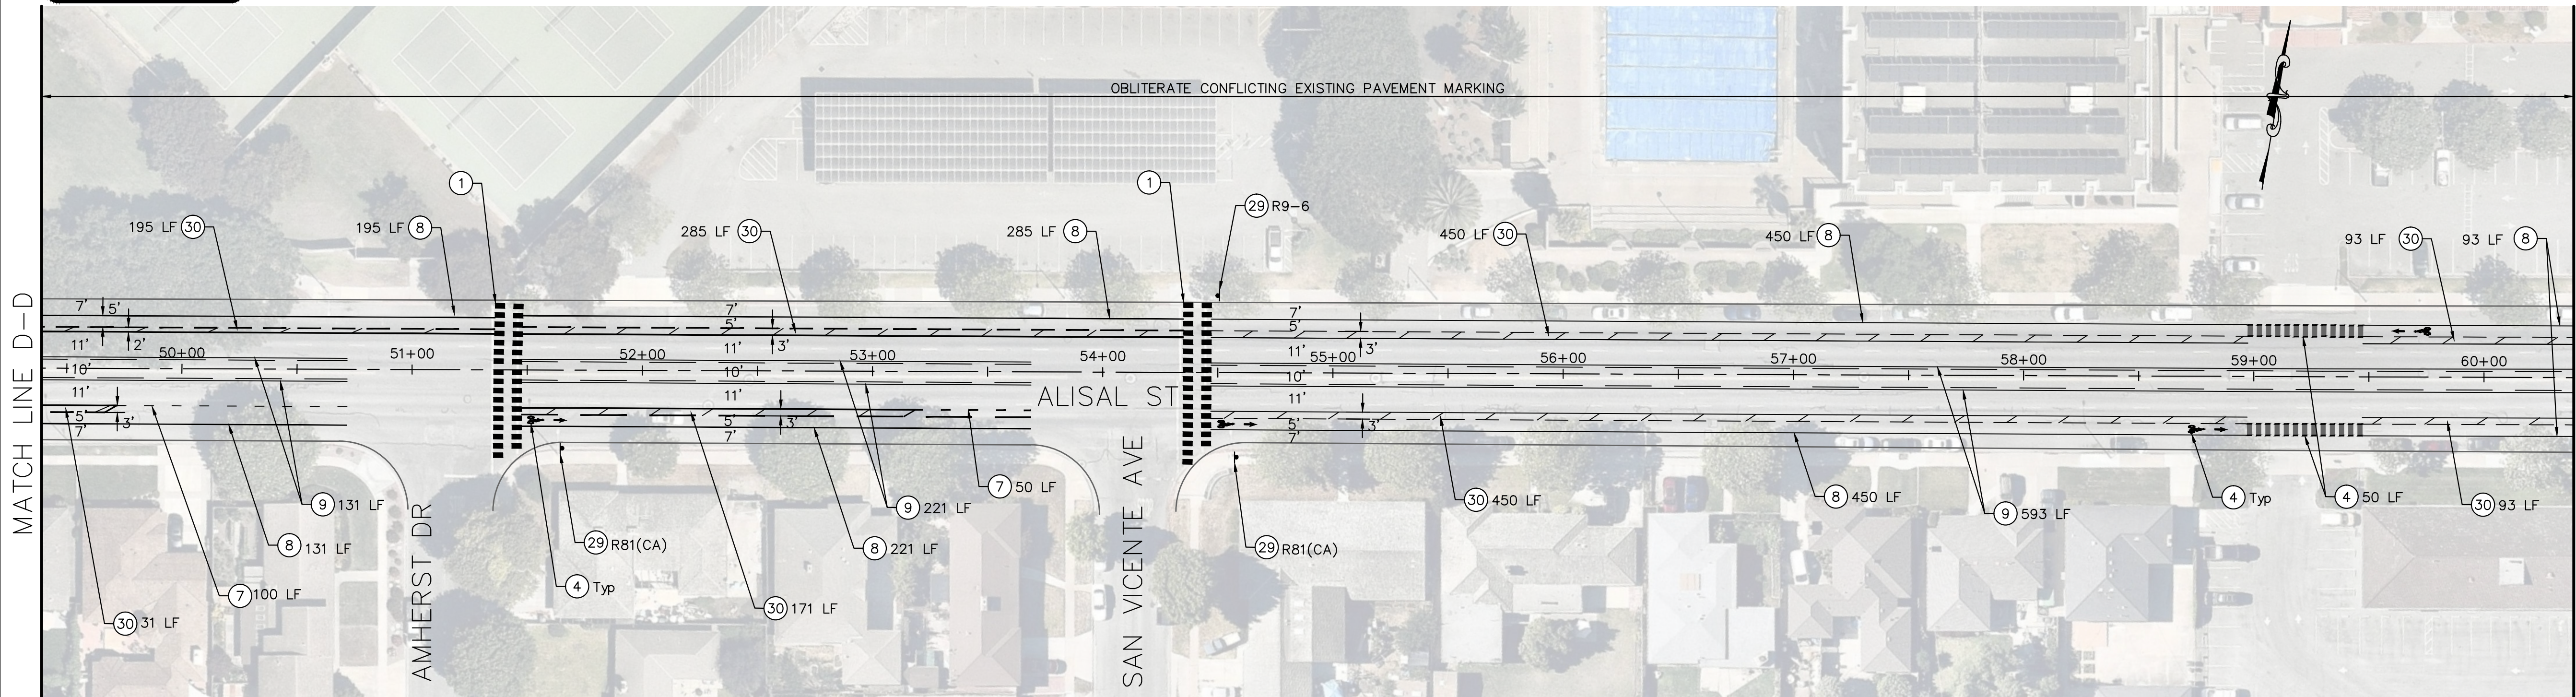


SIGNING AND PAVEMENT MARKING LEGEND


- 1 INSTALL WHITE TRIPLE-4 CROSSWALK IN THERMOPLASTIC PER DETAIL ON SHEET PD-01.
- 3 INSTALL WHITE ARROWS PER CITY OF SALINAS STANDARD PLAN NO. 40.
- 4 INSTALL "BIKE SYMBOL WITH ARROW" IN WHITE THERMOPLASTIC PER CITY OF SALINAS STANDARD PLAN NO. 41.
- 5 INSTALL 4" WHITE THERMOPLASTIC STRIPE ANGLED AT 45° AT 10' OC.
- 7 INSTALL 6" DASHED WHITE THERMOPLASTIC BIKE LANE STRIPE PER CALTRANS RSP A20D, DETAIL 39A.
- 8 INSTALL RIGHT EDGELINE IN 4" WHITE THERMOPLASTIC PER CITY OF SALINAS STANDARD PLAN NO. 37A, DETAIL J.
- 9 INSTALL TWO WAY LEFT TURN LANE IN 4" YELLOW THERMOPLASTIC PER CITY OF SALINAS STANDARD PLAN NO. 37A, DETAIL I.
- 10 INSTALL CHANNELIZING LINE IN 8" WHITE THERMOPLASTIC PER CITY OF SALINAS STANDARD PLAN NO. 37A, DETAIL E.
- 13 INSTALL 12" WHITE LIMIT LINE IN THERMOPLASTIC PER CITY OF SALINAS STANDARD PLAN NO. 43.
- 14 INSTALL 4" DOUBLE YELLOW CENTERLINE IN THERMOPLASTIC PER CITY OF SALINAS STANDARD PLAN NO. 37A AND 37B, DETAIL F.
- 28 EXISTING SIGN TO REMAIN IN PLACE.
- 29 FURNISH AND INSTALL NEW SIGN ON BREAK-AWAY POST.
- 30 INSTALL BUFFERED BIKE LANE PER DETAIL ON SHEET PD-01.
- 32 OBLITERATE EXISTING PAVEMENT MARKING.

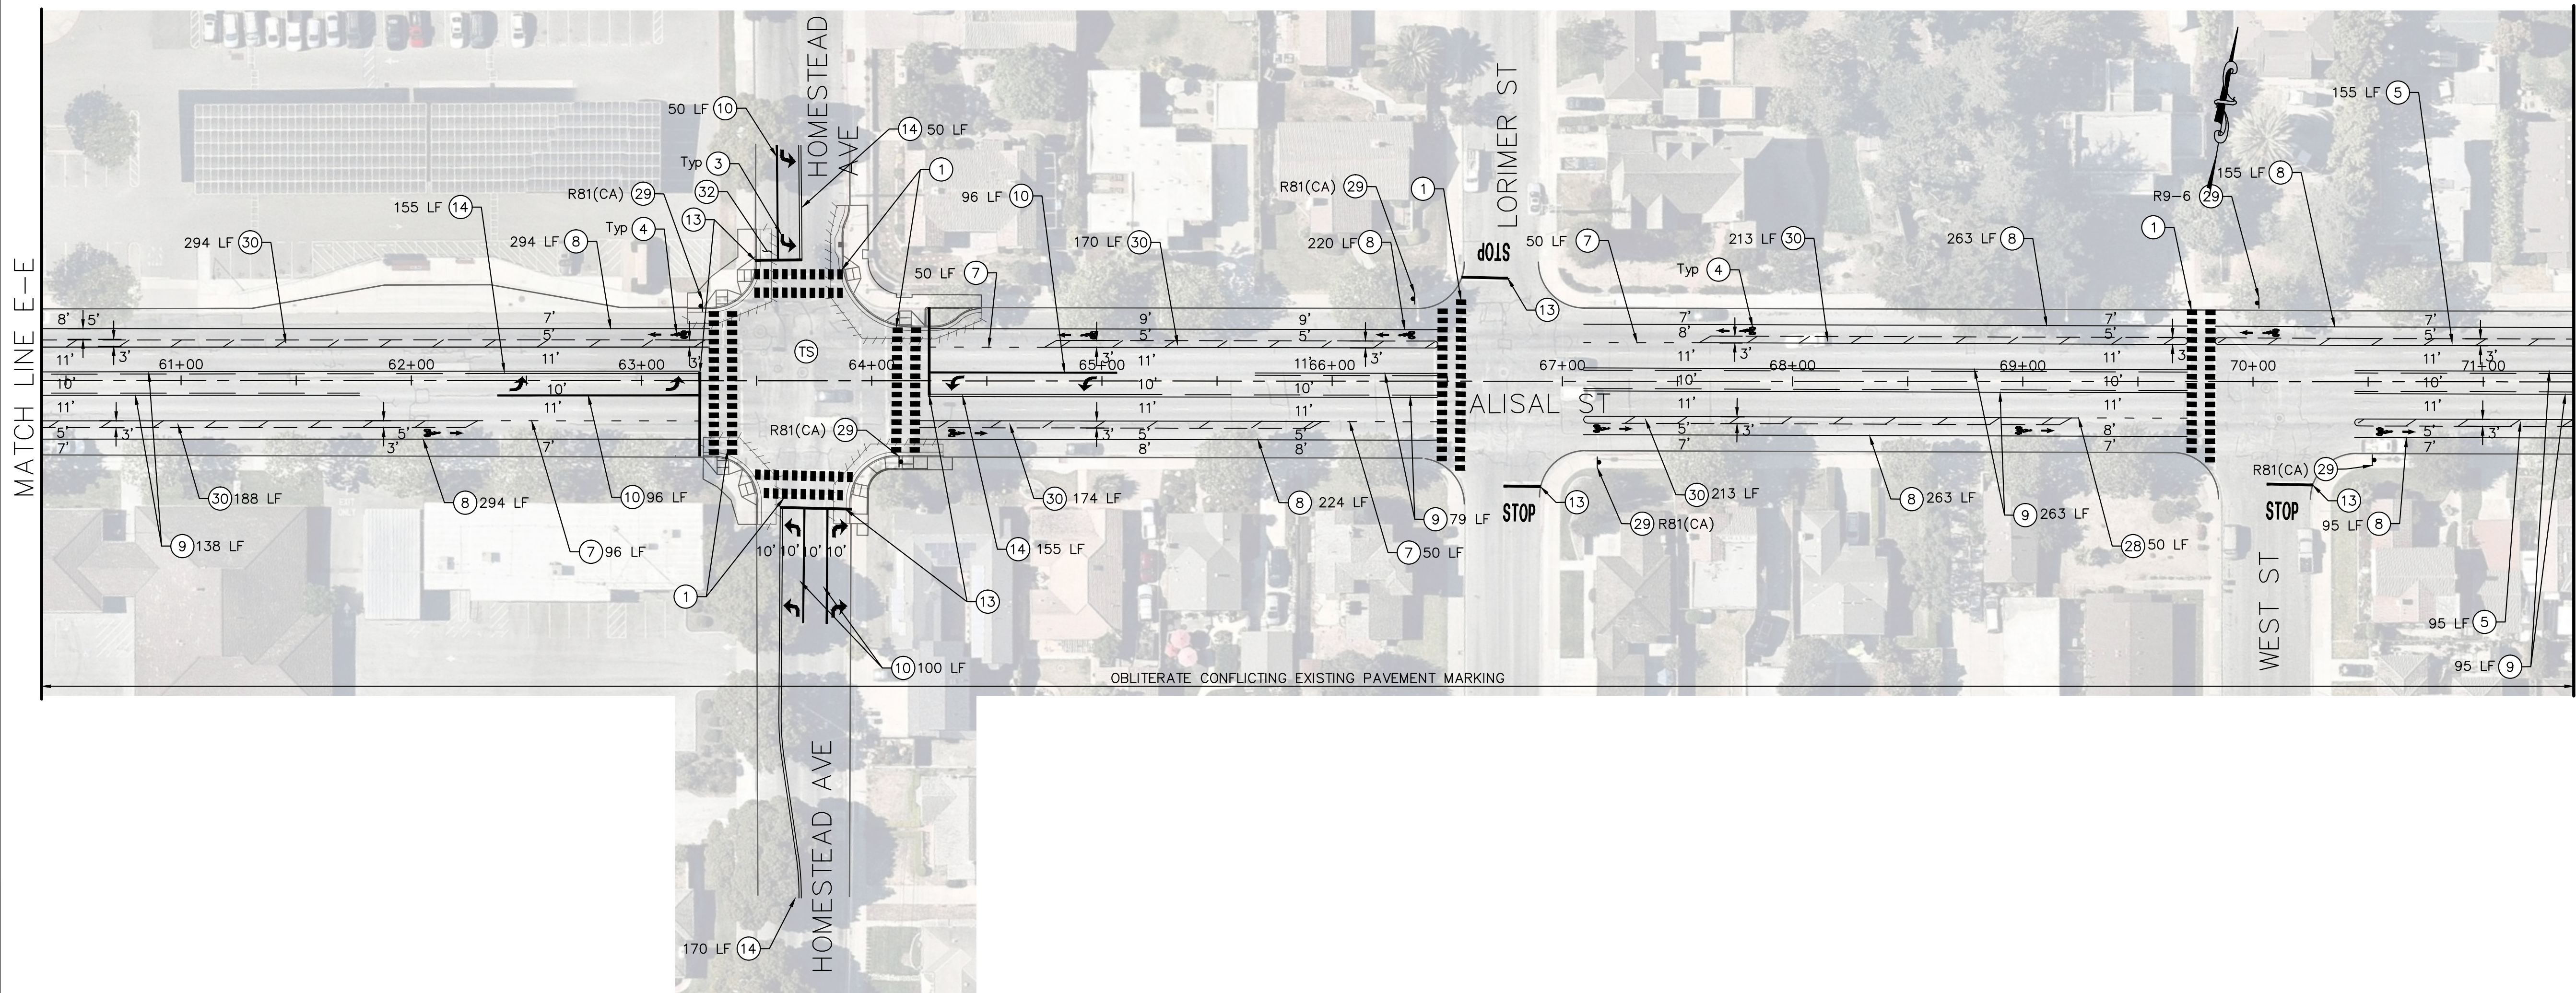

SIGN LEGEND


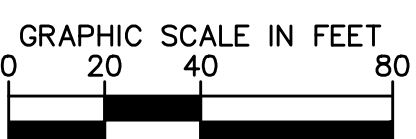
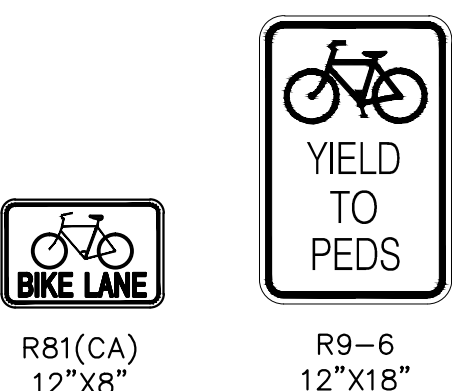


DATE	REVISION	APP.

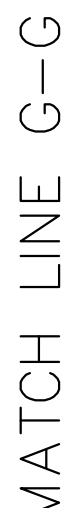


- (1) INSTALL WHITE TRIPLE-4 CROSSWALK IN THERMOPLASTIC PER DETAIL ON SHEET PD-01.
- (2) INSTALL 6" WHITE "BIKE LANE" STRIPE IN THERMOPLASTIC PER CITY OF SALINAS STANDARD PLAN NO. 41.
- (3) INSTALL WHITE ARROWS PER CITY OF SALINAS STANDARD PLAN NO. 40.
- (4) INSTALL "BIKE SYMBOL WITH ARROW" IN WHITE THERMOPLASTIC PER CITY OF SALINAS STANDARD PLAN NO. 41.
- (5) INSTALL 4" WHITE THERMOPLASTIC STRIPE ANGLED AT 45° AT 10' OC.
- (7) INSTALL 6" DASHED WHITE THERMOPLASTIC BIKE LANE STRIPE PER CALTRANS RSP A20D, DETAIL 39A.
- (8) INSTALL RIGHT EDGE LINE IN 4" WHITE THERMOPLASTIC PER CITY OF SALINAS STANDARD PLAN NO. 37A, DETAIL J.
- (9) INSTALL TWO WAY LEFT TURN LANE IN 4" YELLOW THERMOPLASTIC PER CITY OF SALINAS STANDARD PLAN NO. 37A, DETAIL I.
- (10) INSTALL CHANNELIZING LINE IN 8" WHITE THERMOPLASTIC PER CITY OF SALINAS STANDARD PLAN NO. 37A, DETAIL E.
- (11) INSTALL 4" DOUBLE YELLOW PAINTED MEDIAN ISLAND IN THERMOPLASTIC PER CITY OF SALINAS STANDARD PLAN NO. 37A DETAIL G.
- (12) INSTALL YELLOW TRIPLE-4 CROSSWALK IN THERMOPLASTIC PER DETAIL ON SHEET PD-01.
- (13) INSTALL 12" WHITE LIMIT LINE IN THERMOPLASTIC PER CITY OF SALINAS STANDARD PLAN NO. 43.
- (14) INSTALL 4" DOUBLE YELLOW CENTERLINE IN THERMOPLASTIC PER CITY OF SALINAS STANDARD PLAN NO. 37A AND 37B, DETAIL F.
- (15) INSTALL GREEN THERMOPLASTIC COLORED BIKE LANE.
- (16) INSTALL GREEN THERMOPLASTIC COLORED BIKE BOX DETAIL.
- (17) INSTALL WHITE THERMOPLASTIC "BIKE LANE SYMBOL WITH PERSON" PER CALTRANS STANDARD PLAN A24C.
- (18) INSTALL 4" WHITE PARKING TEE IN THERMOPLASTIC PER CITY OF SALINAS STANDARD PLAN NO. 37B.
- (19) INSTALL DASHED GREEN COLORED BIKE LANE PER DETAIL ON SHEET PD-01.
- (22) INSTALL THERMOPLASTIC SHARED ROADWAY BICYCLE LANE MARKING PER CALTRANS STANDARD PLAN A24C.
- (23) INSTALL 12" WHITE CROSSWALK IN THERMOPLASTIC PER CITY OF SALINAS STANDARD PLAN NO. 44.
- (24) INSTALL 4" DASHED WHITE LANELINE PER CITY OF SALINAS STANDARD PLAN NO. 37A, DETAIL A.
- (29) FURNISH AND INSTALL NEW SIGN ON BREAK-AWAY POST.
- (30) INSTALL BUFFERED BIKE LANE PER DETAIL ON SHEET PD-01.
- (31) CONFORM TO EXISTING STRIPING.

R81(CA) 12"x8"	R9-6 12"x18"	R10-6a 24"x36"	R3-7bP 18"x9"
10-15(MOD) 30"x30"	R13A(CA) 24"x36"	R4-11	R3-7bP

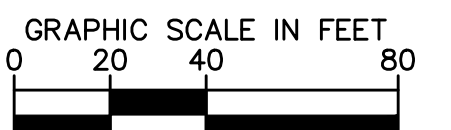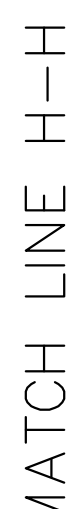
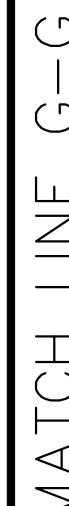


PROJECT ENGINEER / MANAGER

ROBERT C. RUSSELL, F.E.
PUBLIC WORKS DEPUTY

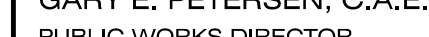



DOWNTOWN COMPLETE STREETS ALISAL MULTIMODAL IMPROVEMENTS	PROJ. NO(S) ---	SHEET NO. 41
	FILE NO.	OF 42

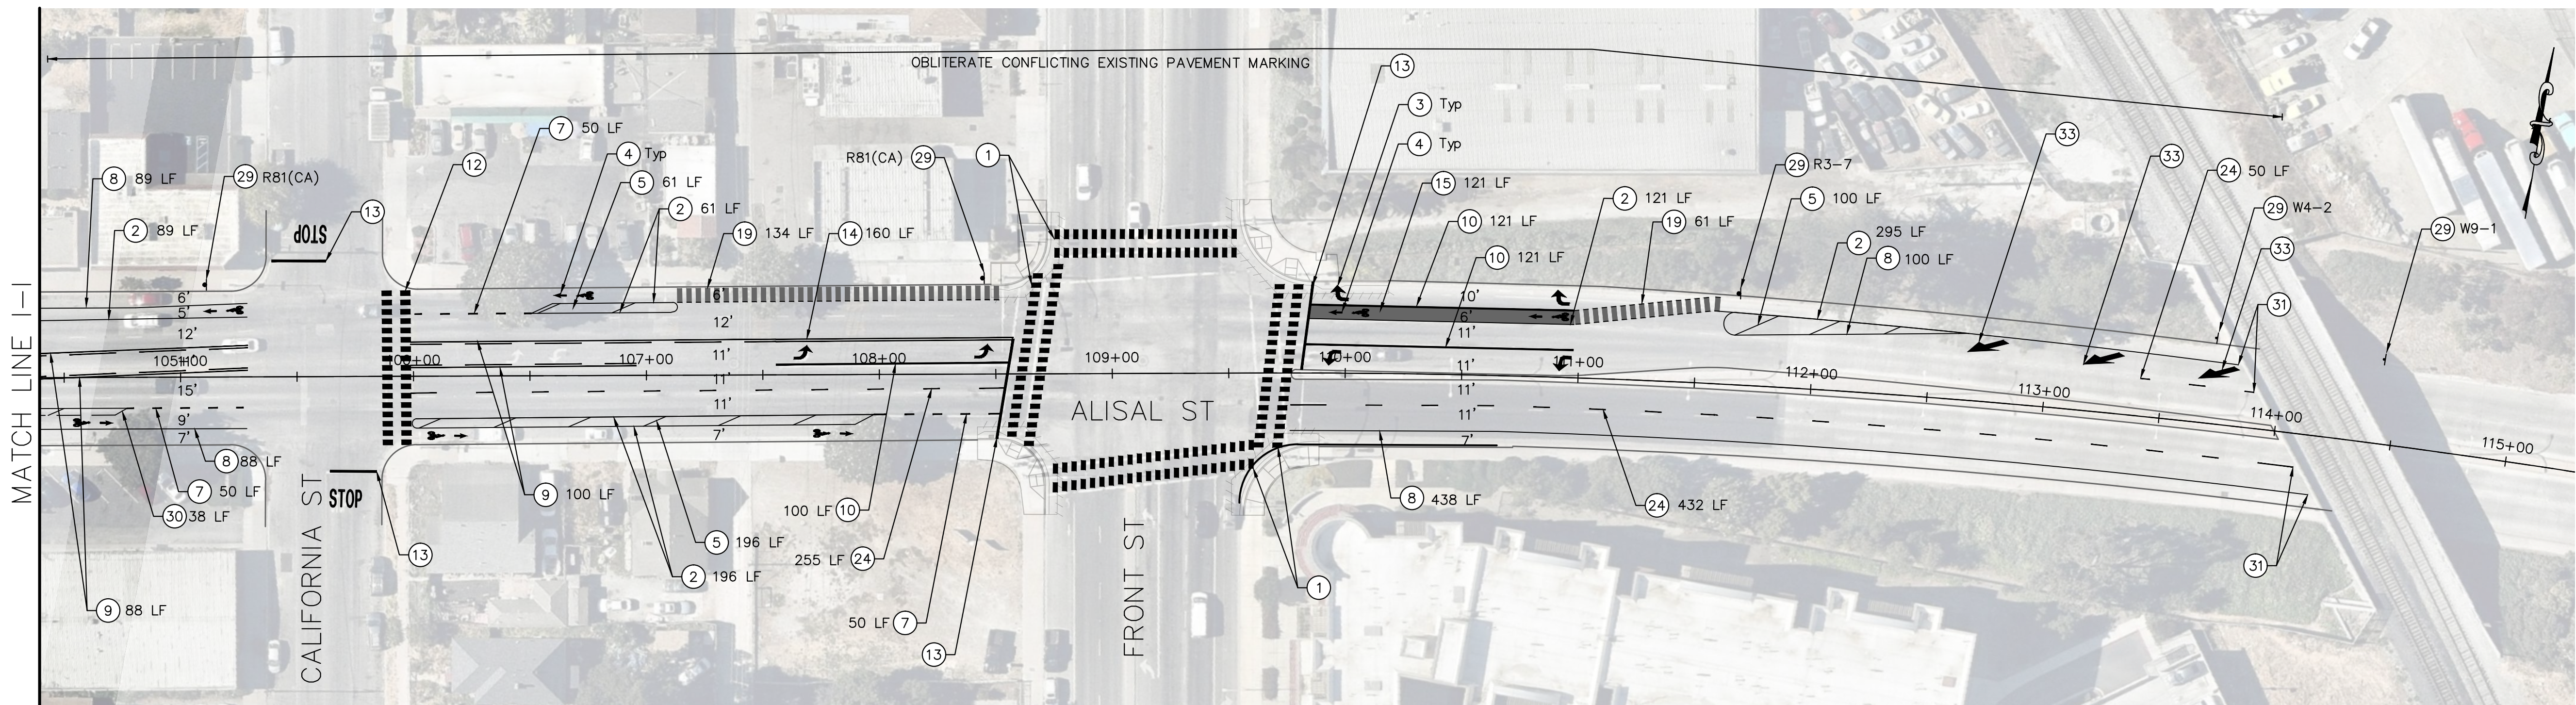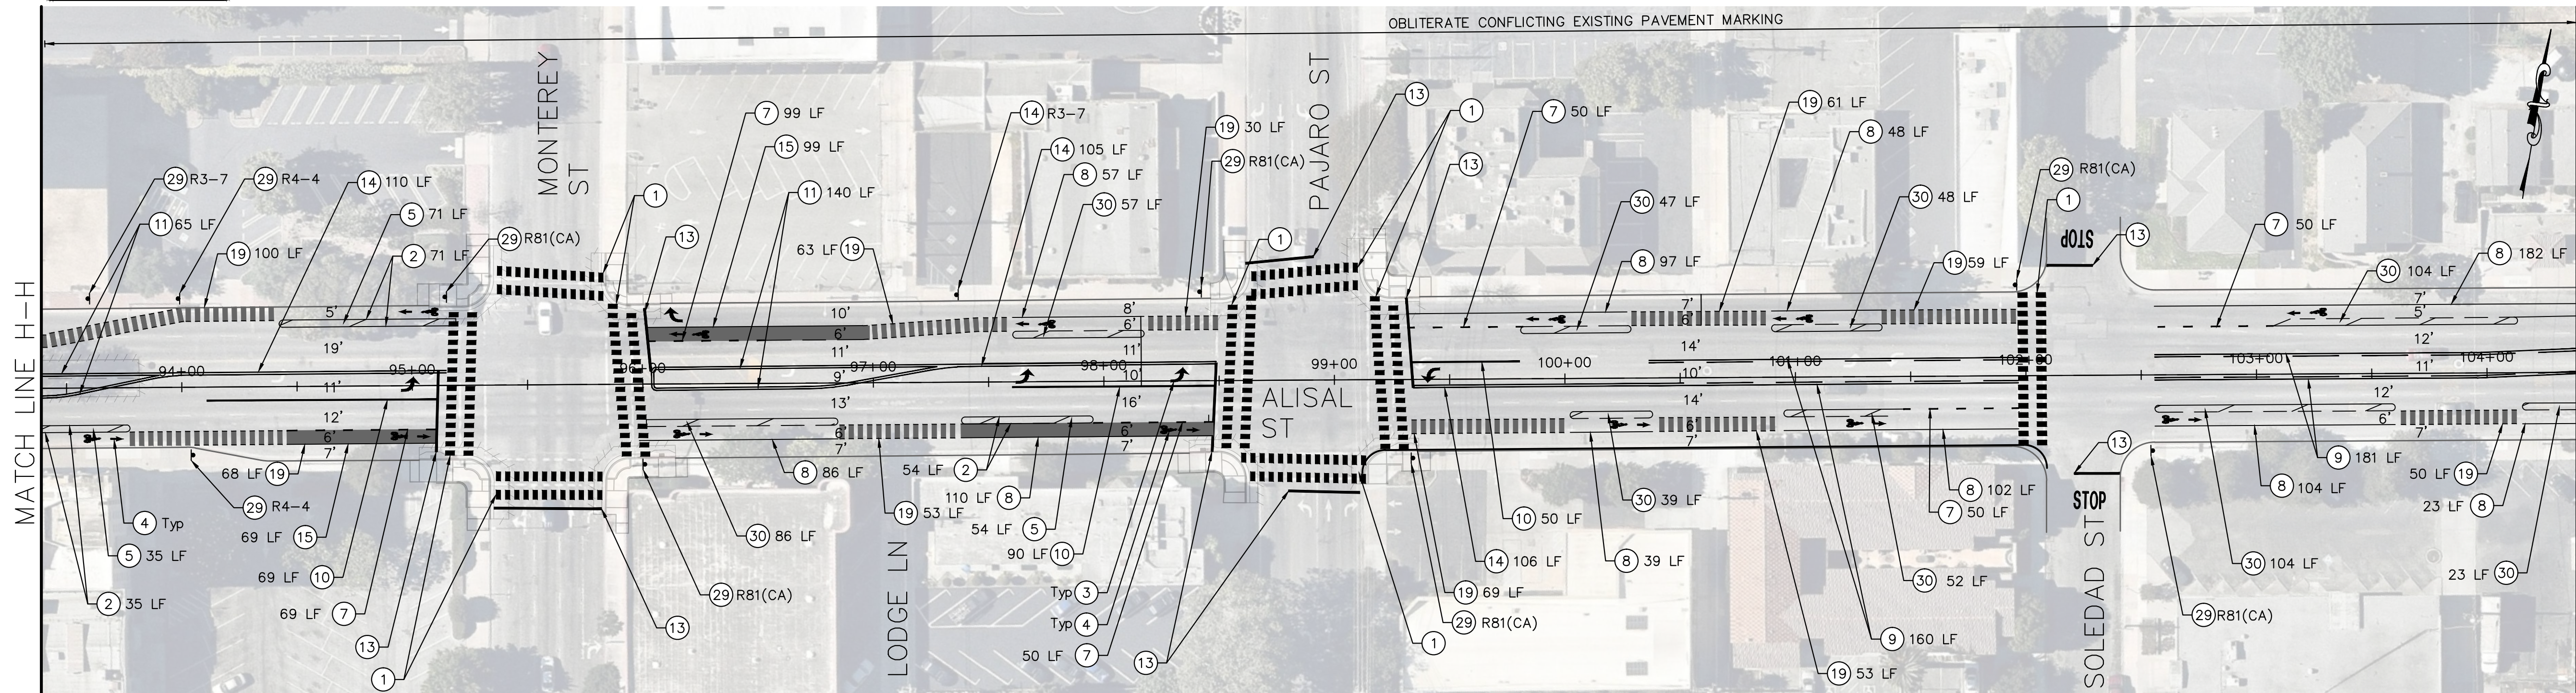

SIGNING AND PAVEMENT MARKING LEGEND

1. INSTALL WHITE TRIPLE-4 CROSSWALK IN THERMOPLASTIC PER DETAIL ON SHEET PD-01.
2. INSTALL 6" WHITE "BIKE LANE" STRIPE IN THERMOPLASTIC PER CITY OF SALINAS STANDARD PLAN NO. 41.
3. INSTALL WHITE ARROWS PER CITY OF SALINAS STANDARD PLAN NO. 40.
4. INSTALL "BIKE SYMBOL WITH ARROW" IN WHITE THERMOPLASTIC PER CITY OF SALINAS STANDARD PLAN NO. 41.
5. INSTALL 4" WHITE THERMOPLASTIC STRIPE ANGLED AT 45° AT 10' OC.
7. INSTALL 6" DASHED WHITE THERMOPLASTIC BIKE LANE STRIPE PER CALTRANS RSP A20D, DETAIL 39A.
8. INSTALL RIGHT EDGELINE IN 4" WHITE THERMOPLASTIC PER CITY OF SALINAS STANDARD PLAN NO. 37A, DETAIL J.
9. INSTALL TWO WAY LEFT TURN LANE IN 4" YELLOW THERMOPLASTIC PER CITY OF SALINAS STANDARD PLAN NO. 37A, DETAIL I.
10. INSTALL CHANNELIZING LINE IN 8" WHITE THERMOPLASTIC PER CITY OF SALINAS STANDARD PLAN NO. 37A, DETAIL E.
11. INSTALL 4" DOUBLE YELLOW PAINTED MEDIAN ISLAND IN THERMOPLASTIC PER CITY OF SALINAS STANDARD PLAN NO. 37A DETAIL G.
12. INSTALL YELLOW TRIPLE-4 CROSSWALK IN THERMOPLASTIC PER DETAIL ON SHEET PD-01.
13. INSTALL 12" WHITE LIMIT LINE IN THERMOPLASTIC PER CITY OF SALINAS STANDARD PLAN NO. 43.
14. INSTALL 4" DOUBLE YELLOW CENTERLINE IN THERMOPLASTIC PER CITY OF SALINAS STANDARD PLAN NO. 37A AND 37B, DETAIL F.
15. INSTALL GREEN THERMOPLASTIC COLORED BIKE LANE.
19. INSTALL DASHED GREEN COLORED BIKE LANE PER DETAIL ON SHEET PD-01.
24. INSTALL 4" DASHED WHITE LANELINE PER CITY OF SALINAS STANDARD PLAN NO. 37A, DETAIL A.
29. FURNISH AND INSTALL NEW SIGN ON BREAK-AWAY POST.
30. INSTALL BUFFERED BIKE LANE PER DETAIL ON SHEET PD-01.
31. CONFORM TO EXISTING STRIPING.
33. INSTALL LANE REDUCTION ARROW IN WHITE THERMOPLASTIC.

SIGN LEGEND

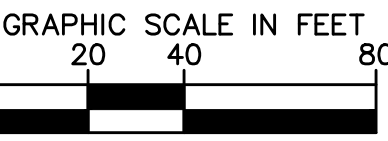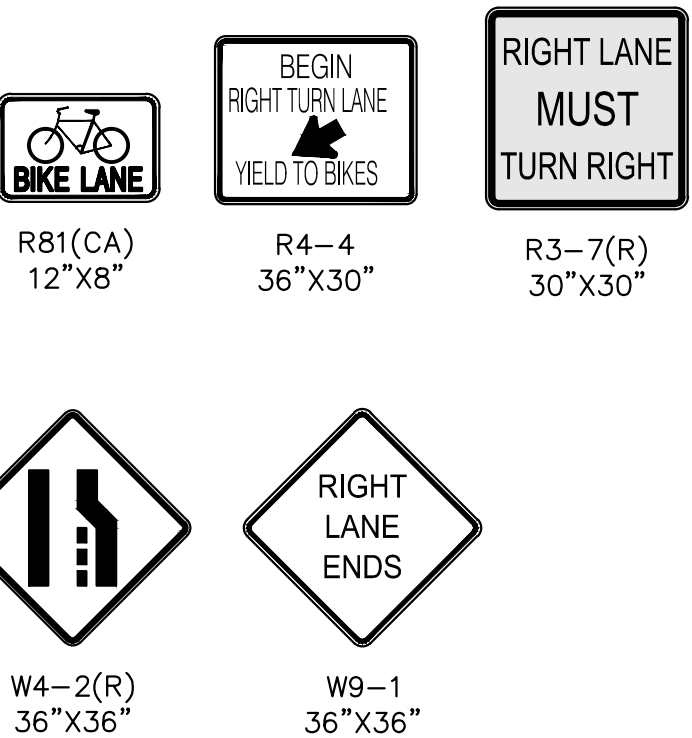

CITY OF SALINAS


PUBLIC WORKS DEPARTMENT

DESIGNED BY:
CAD BY:
CONSTRUCTION INSPECTION SUPERVISOR:
PROJECT ENGINEER / MANAGER:

APPROVED FOR CONSTRUCTION:
DATE:
ROBERT C. RUSSELL, P.E.
PUBLIC WORKS DEPUTY
DIRECTOR/CITY ENGINEER



REVIEWED BY:
DATE:
JOHN E. PULLIAM, P.E.

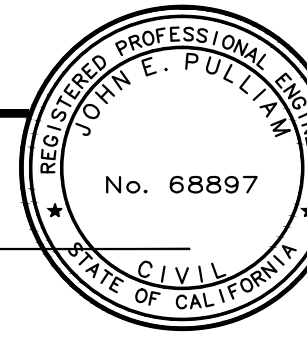

REVIEWED BY:
DATE:
GARY E. PETERSEN, C.A.E.
PUBLIC WORKS DIRECTOR

DATE	REVISION	APP.

DOWNTOWN COMPLETE STREETS
ALISAL MULTIMODAL IMPROVEMENTS

SIGNING AND MARKING PLAN
STA 93+40 - STA 115+00

FILE NO.	OF
---	42