

ON-CALL SERVICES FOR TRAFFIC CONTROL DEVICES

JOC NO 2

PROJECT NO. 9081




GENERAL NOTES

- DRAWINGS ARE NOT TO SCALE.
- ALL TRAFFIC SIGNS SHALL CONFORM TO THE STATE OF CALIFORNIA MANUAL OF UNIFORM TRAFFIC CONTROL DEVICES (LATEST EDITION).
- ALL TRAFFIC SIGNS SHALL MEET THE CA-MUTCD RETROREFLECTIVITY STANDARDS. ALL SIGNS SHALL HAVE ANTI-GRAFFITI SHEETING.
- LETTERS, NUMBERS, SYMBOLS, BORDERS, SIZE AND STROKE SHALL CONFORM TO THE LATEST CALTRANS SIGN SPECIFICATIONS (UNLESS OTHERWISE NOTED).
- SIGNS SHALL BE CONSTRUCTED OF 0.08" THICK ALUMINUM ALLOY, 6061-T6 OR 5136-H36.
- ALL SIGNS ERCTED SHALL BE AFFIXED TO POSTS WITH GALVANIZED BOLTS, WASHERS, AND NUTS. THE FACE OF ALL SIGNS SHALL BE PROTECTED BY PLACING EITHER A FIBER OR NEOPRENE WASHER BETWEEN A METAL WASHER NEXT TO THE BOLT HEAD AND THE SIGN FACE. SIGN BACK BRACE SHALL BE USED ON ANY SIGN 36" X 36" OR LARGER.
- INSTALLED SIGN AND POST SHALL BE PLUMB AND FREE OF VERTICAL AND LATERAL MOVEMENT.

LEGEND

- TRAFFIC SIGN (ONE POST)
- TRAFFIC SIGN (STRAP AND SADDLE BRACKET METHOD)

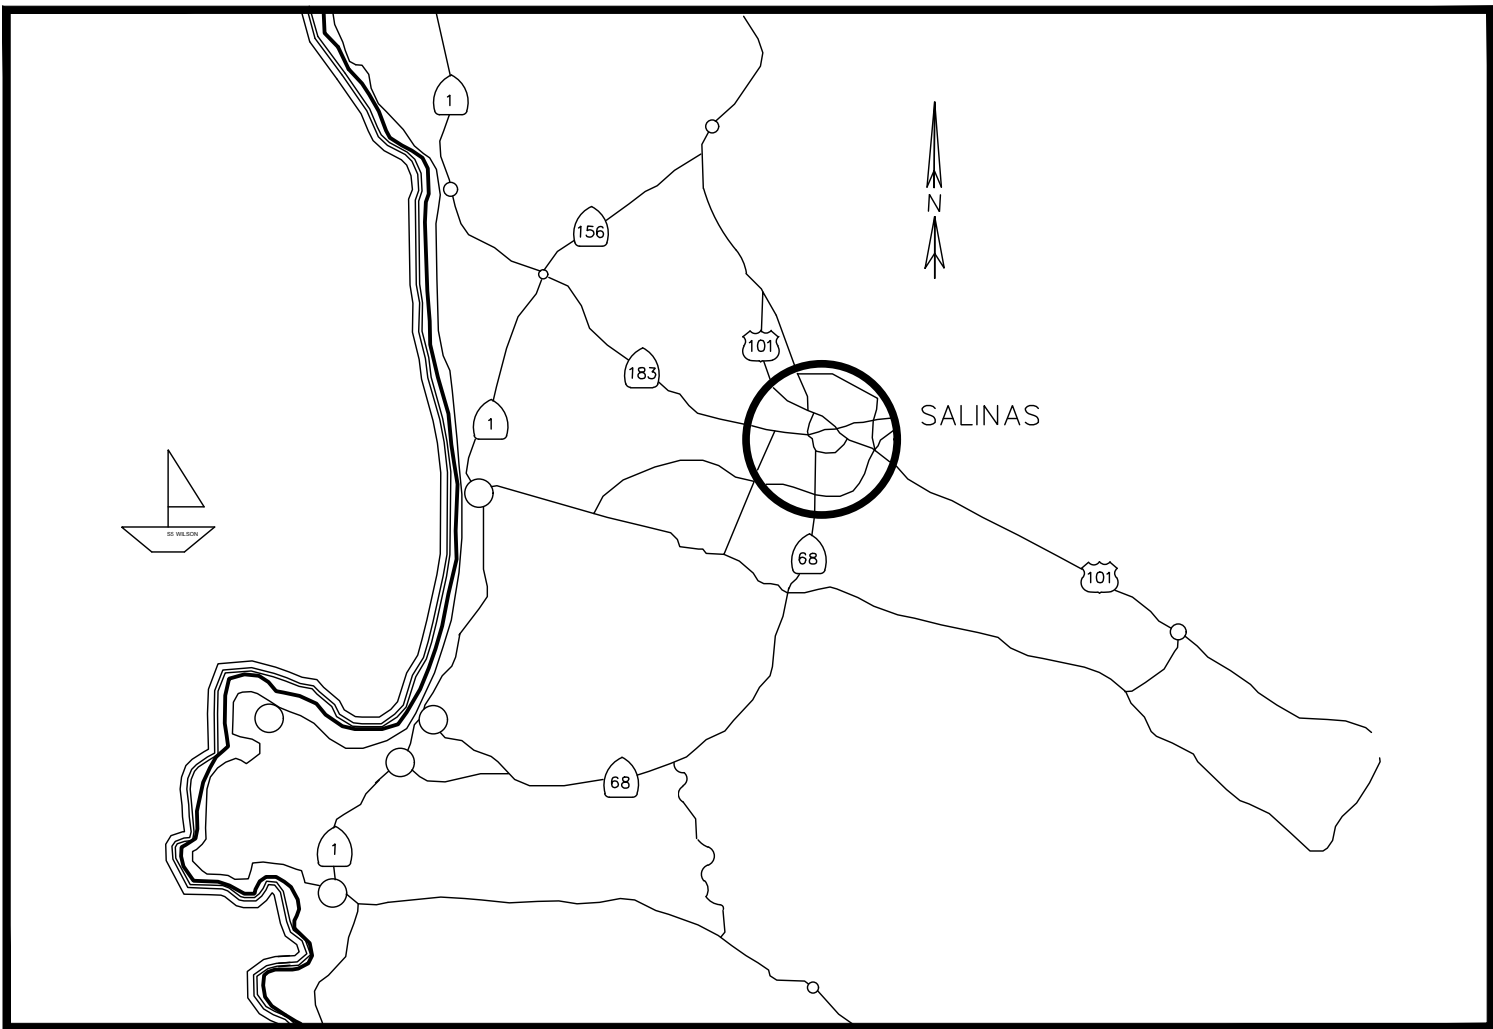

VICINITY MAP
NOT TO SCALE

SHEET INDEX

School	Roads	Sheets
Title Sheet		1
Alisal Community and Alisal High	Williams Rd	2
	Monte Bella Blvd	
	Del Monte Ave	
Bard Blades Elementary School	Acosta St	3
	Beech St	
Bardin Elementary		NIC
Bolsa Knolls Middle		NIC
Boronda Elementary		NIC
Boronda Meadows	N Davis Rd	4
	Larkin St	
Cesar E. Chavez Elementary	Towt St	5
Creekside Elementary	Beacon Hill Dr	6
	Kitter St	
Dr. Martin Luther King Junior Academy/ Jesse G. Sanchez Elementary	Sanborn Rd	7
	Acosta Plaza	
	Linwood	
El Gabilan Elementary	Sherwood Dr	8
	Sherwood Pl	
El Puento and Mt Toro High School	E Alisal St	NIC
	E Market St	
	Eucalyptus Dr	
	Towt St	
El Sausal Middle	Boronda Rd	9
	Independence Blvd	
Everett Alvarez High	Rider Ave	10
Frank Paul Elementary	E Market St	11
	Cooper Ave	
Fremont Elementary	2nd Ave	12
Gavilan View Middle		NIC
Harden Middle	McKinnon St	13
	Westminster Dr	
	W Laurel Dr	
Henry F. Kammann Elementary	Tyler St	14
	Rochex Ave	
	New Salem Dr	
John E. Steinbeck Elementary	Burlington Dr	15
La Joya Elementary		NIC
La Paz Middle	N Sanborn Rd	16
	Paseo Grande	
	Kilbreth Ave	
Laurel Wood Elementary	Colton Dr	17
	Larkin St	
Lincoln Elementary	Maple St	18
	California St	
Loma Vista Elementary	Sausal Dr	19
Los Padres Elementary	Cambrian Dr	20
	John St	
Madonna Del Sasso School	Maryal Dr	NIC
	Santa Teresa Way	
McKinnon	McKinnon St	21
Mission Park Elementary/ Palma Middle School/ Washington Middle School	W Acacia St	22
	Iverson St	
Monterey Park Elementary	San Miguel Ave	23
Natividad Elementary	Modoc Ave	24
New Republic Elementary	Arcadia Way	25
North Salinas High		NIC
Notre Dame High School	San Vincente Ave	26
	Palma Dr	
Oasis Charter Public District	Westridge Pkwy	27
Oscar F. Loya Elementary	Cougar Dr	28
Roosevelt Elementary	Elk Dr	NIC
Sacred Heart Middle School		NIC
Salinas High	Giel St	29
	Lincoln Ave	
Santa Rita Elementary	Santa Rita St	30
Sherwood Elementary	Wood St	31
University Park Elementary	University St	32
Virginia Rocca Barton Elementary	Acacia St	
	Las Casitas Cr	



LOCATION MAP
NOT TO SCALE



CITY OF SALINAS

PUBLIC WORKS DEPARTMENT

DESIGNED BY:
ANDREW EASTERLING
CAD BY:
ANDREW EASTERLING
CONSTRUCTION INSPECTION SUPERVISOR:
JAMIE TUGEL
PROJECT ENGINEER/MANAGER:
ANDREW EASTERLING

APPROVED FOR CONSTRUCTION:
DATE _____
RODGER OLDS, P.E.
PUBLIC WORKS DIRECTOR/CITY ENGINEER



REVIEWED BY:
DATE _____
ANDREW EASTERLING, P.E., T.E.
TRAFFIC ENGINEER



DATE	REVISION	APP.

SCHOOL SPEED ZONES

###

SHEET NO.

S-1

TITLE SHEET

###



OF

32

1) SEE SHEET 1 FOR NOTES, LEGENDS AND ABBREVIATIONS.

- QUANTITY

- SW24-1(CA)
OR ASSEMBLY A

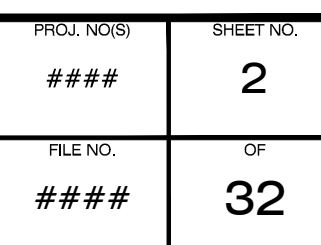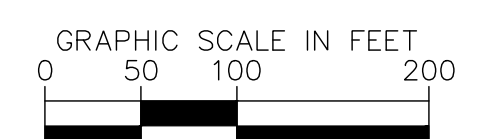

SHEET NOTES:

- 1) SEE SHEET 1 FOR NOTES, LEGENDS AND ABBREVIATIONS.

SHEET NOTES:

- 1

2

3

4

5

6
- FURNISH SIGN

INSTALL SIGN ON NEW POST

INSTALL SIGN STRAP AND SADDLE BRACKET METHOD

INSTALL SIGN ON EXISTING POST


REMOVE SIGN (COMPLETE)

REMOVE SIGN PANEL

QUANTITY

- 3
- 1
- 2
-
-
- 1

SIGN CHART

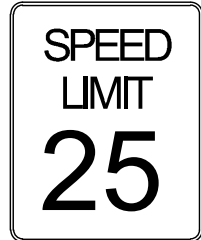

R2-1(25MPH)




SR4-1(CA)(25MPH)
OR ASSEMBLY C



SW24-3(CA)
OR ASSEMBLY D



SW24-1(CA)
OR ASSEMBLY A

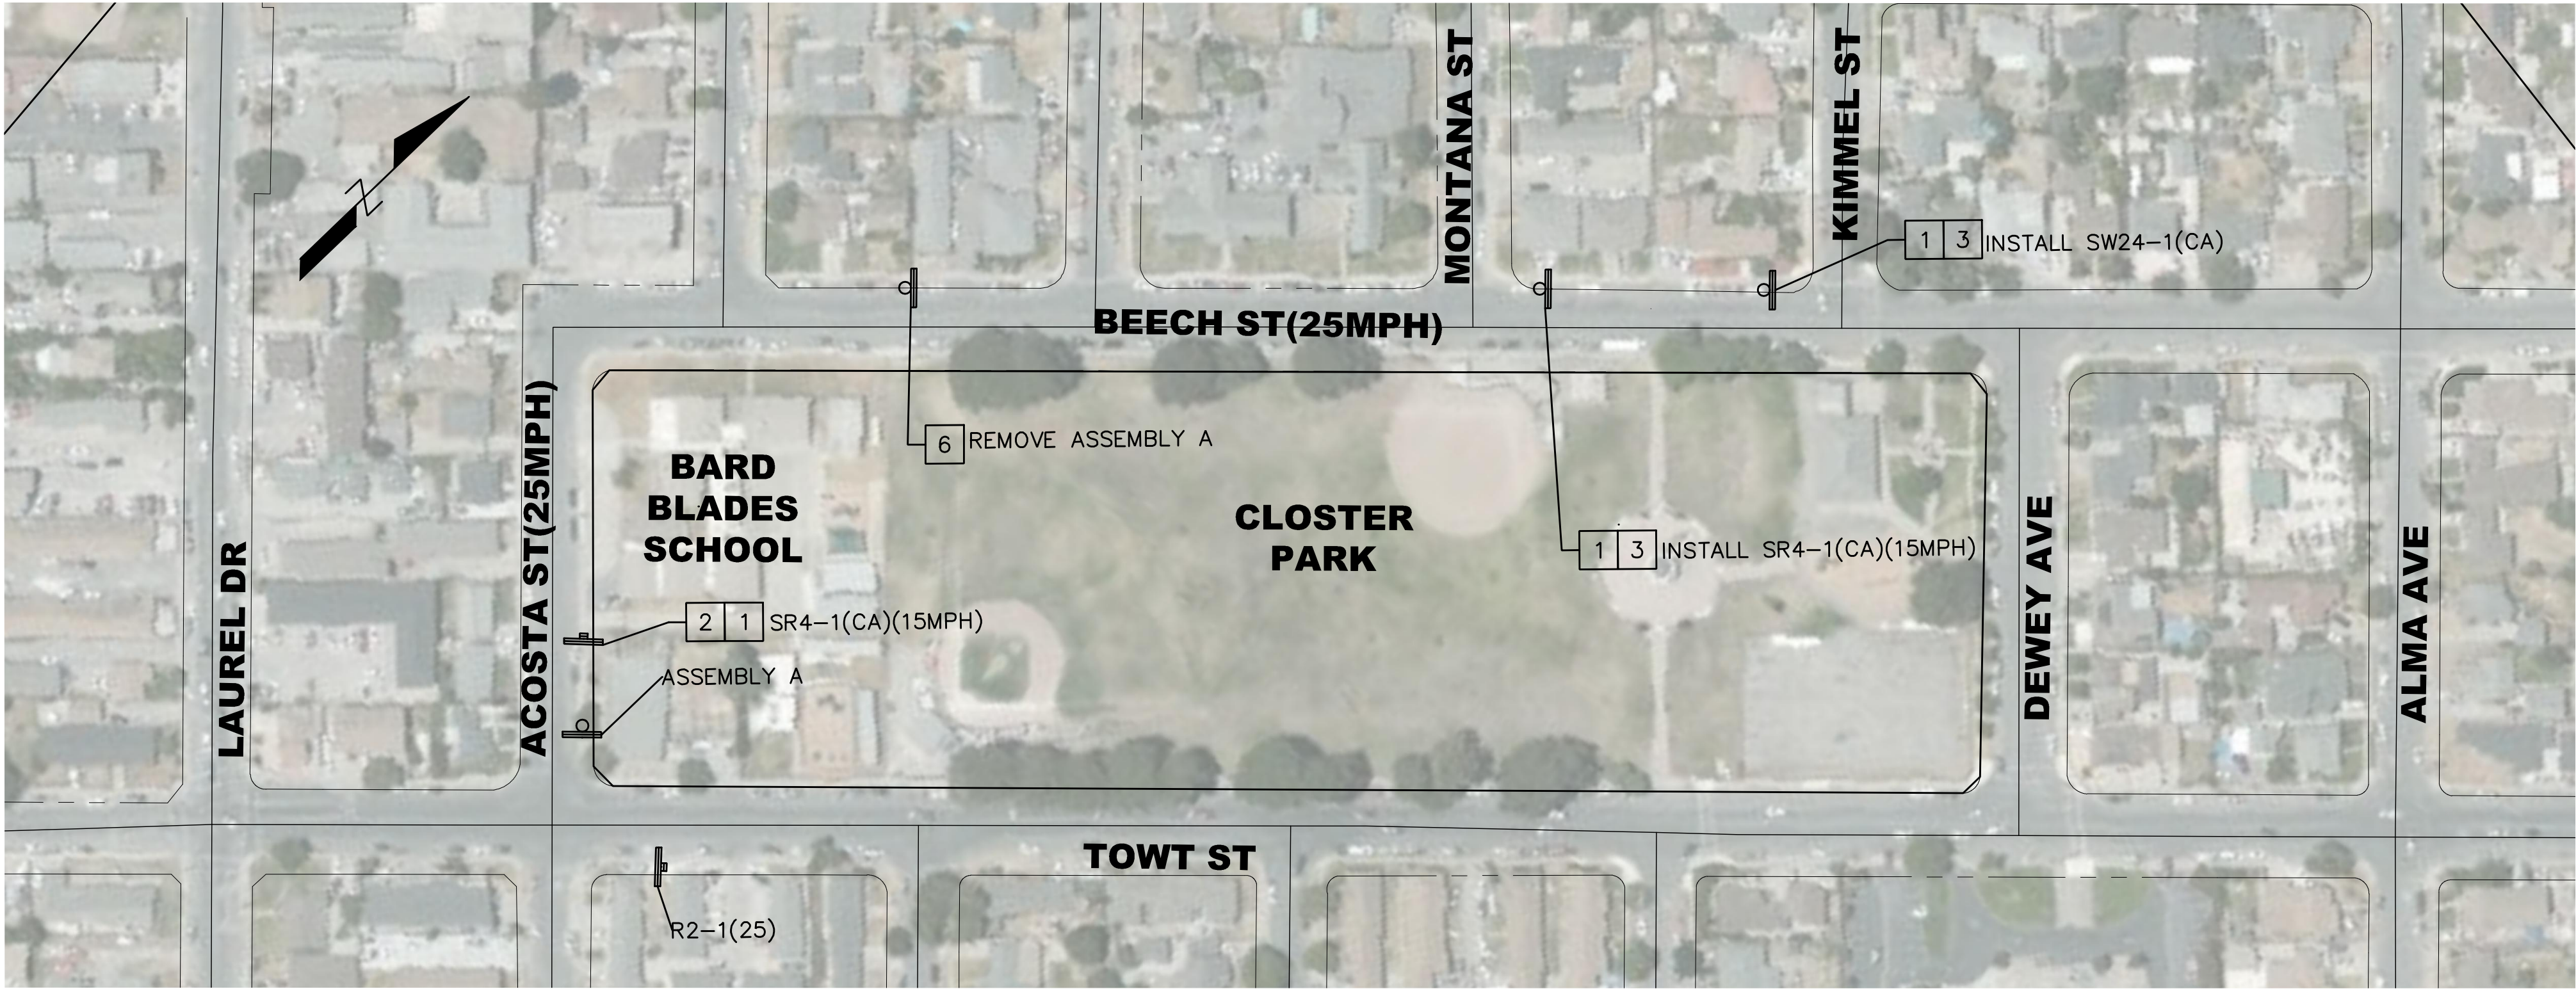

ACOSTA ST AND BEECH ST



CITY OF SALINAS

PUBLIC WORKS DEPARTMENT

DESIGNED BY:
ANDREW EASTERLING
CAD BY:
ANDREW EASTERLING
CONSTRUCTION INSPECTION SUPERVISOR:
JAMIE TUGEL
PROJECT ENGINEER/MANAGER:
ANDREW EASTERLING

APPROVED FOR CONSTRUCTION:
DATE _____
RODGER OLDS, P.E.
PUBLIC WORKS DIRECTOR/CITY ENGINEER



REVIEWED BY:
DATE _____
ANDREW EASTERLING, P.E., T.E.
TRAFFIC ENGINEER




DATE	REVISION	APP.

SCHOOL SPEED ZONES
BARD BLADES ELEMENTARY SCHOOL

PROJECT NO(S)

FILE NO.
###

SHEET NO.
S-3
OF
32

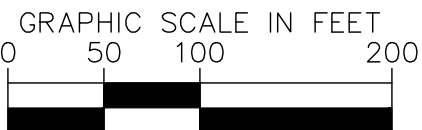

SHEET NOTES:
1) SEE SHEET 1 FOR NOTES, LEGENDS AND ABBREVIATIONS.

SHEET NOTES:	
1	FURNISH SIGN
2	INSTALL SIGN ON NEW POST
3	INSTALL SIGN STRAP AND SADDLE BRACKET METHOD
4	INSTALL SIGN ON EXISTING POST
5	REMOVE SIGN (COMPLETE)
6	REMOVE SIGN PANEL

QUANTITY	
3	
2	
-	
1	
-	
1	

SIGN CHART

SPEED LIMIT

25

R2-1(25MPH)

SCHOOL

SPEED LIMIT

25

WHEN CHILDREN ARE PRESENT

SR4-1(CA)(25MPH)
OR ASSEMBLY C

AHEAD

SW24-3(CA)
OR ASSEMBLY D

SCHOOL

SW24-1(CA)
OR ASSEMBLY A



N DAVIS RD AND LARKIN ST



CITY OF SALINAS

PUBLIC WORKS DEPARTMENT

DESIGNED BY:
ANDREW EASTERLING
CAD BY:
ANDREW EASTERLING
CONSTRUCTION INSPECTION SUPERVISOR:
JAMIE TUGEL
PROJECT ENGINEER/MANAGER:
ANDREW EASTERLING

APPROVED FOR CONSTRUCTION:
DATE _____
RODGER OLDS, P.E.
PUBLIC WORKS DIRECTOR/CITY ENGINEER




REVIEWED BY:
DATE _____
ANDREW EASTERLING, P.E., T.E.
TRAFFIC ENGINEER



DATE	REVISION	APP.

SCHOOL SPEED ZONES
BORONDA MEADOWS ELEMENTARY
SCHOOL

PROJECT NO.##
S-4
FILE NO.##
32

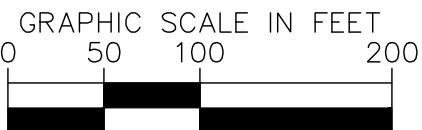

SHEET NOTES:
1) SEE SHEET 1 FOR NOTES, LEGENDS AND ABBREVIATIONS.

1	FURNISH SIGN
2	INSTALL SIGN ON NEW POST
3	INSTALL SIGN STRAP AND SADDLE BRACKET METHOD
4	INSTALL SIGN ON EXISTING POST
5	REMOVE SIGN (COMPLETE)
6	REMOVE SIGN PANEL

2
1
1
-
-
-

SIGN CHART

SPEED LIMIT

25

R2-1(25MPH)

SCHOOL

SPEED LIMIT

25

WHEN CHILDREN ARE PRESENT

SR4-1(CA)(25MPH)
OR ASSEMBLY C

AHEAD

SW24-3(CA)
OR ASSEMBLY D

SCHOOL

SW24-1(CA)
OR ASSEMBLY A



TOWT ST



CITY OF SALINAS
PUBLIC WORKS DEPARTMENT

DESIGNED BY:
ANDREW EASTERLING
CAD BY:
ANDREW EASTERLING
CONSTRUCTION INSPECTION SUPERVISOR:
JAMIE TUGEL
PROJECT SUPERVISOR/MANAGER:
ANDREW EASTERLING

APPROVED FOR CONSTRUCTION:
DATE _____
RODGER OLDS, P.E.
PUBLIC WORKS DIRECTOR/CITY ENGINEER



REVIEWED BY:
DATE _____
ANDREW EASTERLING, P.E., T.E.
TRAFFIC ENGINEER



DATE	REVISION	APP.

SCHOOL SPEED ZONES	###	SHEET NO.
CESAR E. CHAVEZ ELEMENTARY SCHOOL	###	32



SHEET NOTES:
1) SEE SHEET 1 FOR NOTES, LEGENDS AND ABBREVIATIONS.

- SHEET NOTES:
- 1 FURNISH SIGN
 - 2 INSTALL SIGN ON NEW POST
 - 3 INSTALL SIGN STRAP AND SADDLE BRACKET METHOD
 - 4 INSTALL SIGN ON EXISTING POST
 - 5 REMOVE SIGN (COMPLETE)
 - 6 REMOVE SIGN PANEL

- QUANTITY
- 9
 - 4
 -
 - 5
 -
 - 6


SIGN CHART

R2-1(25MPH)

SR4-1(CA)(25MPH)
OR ASSEMBLY C

SW24-3(CA)
OR ASSEMBLY D

SW24-1(CA)
OR ASSEMBLY A

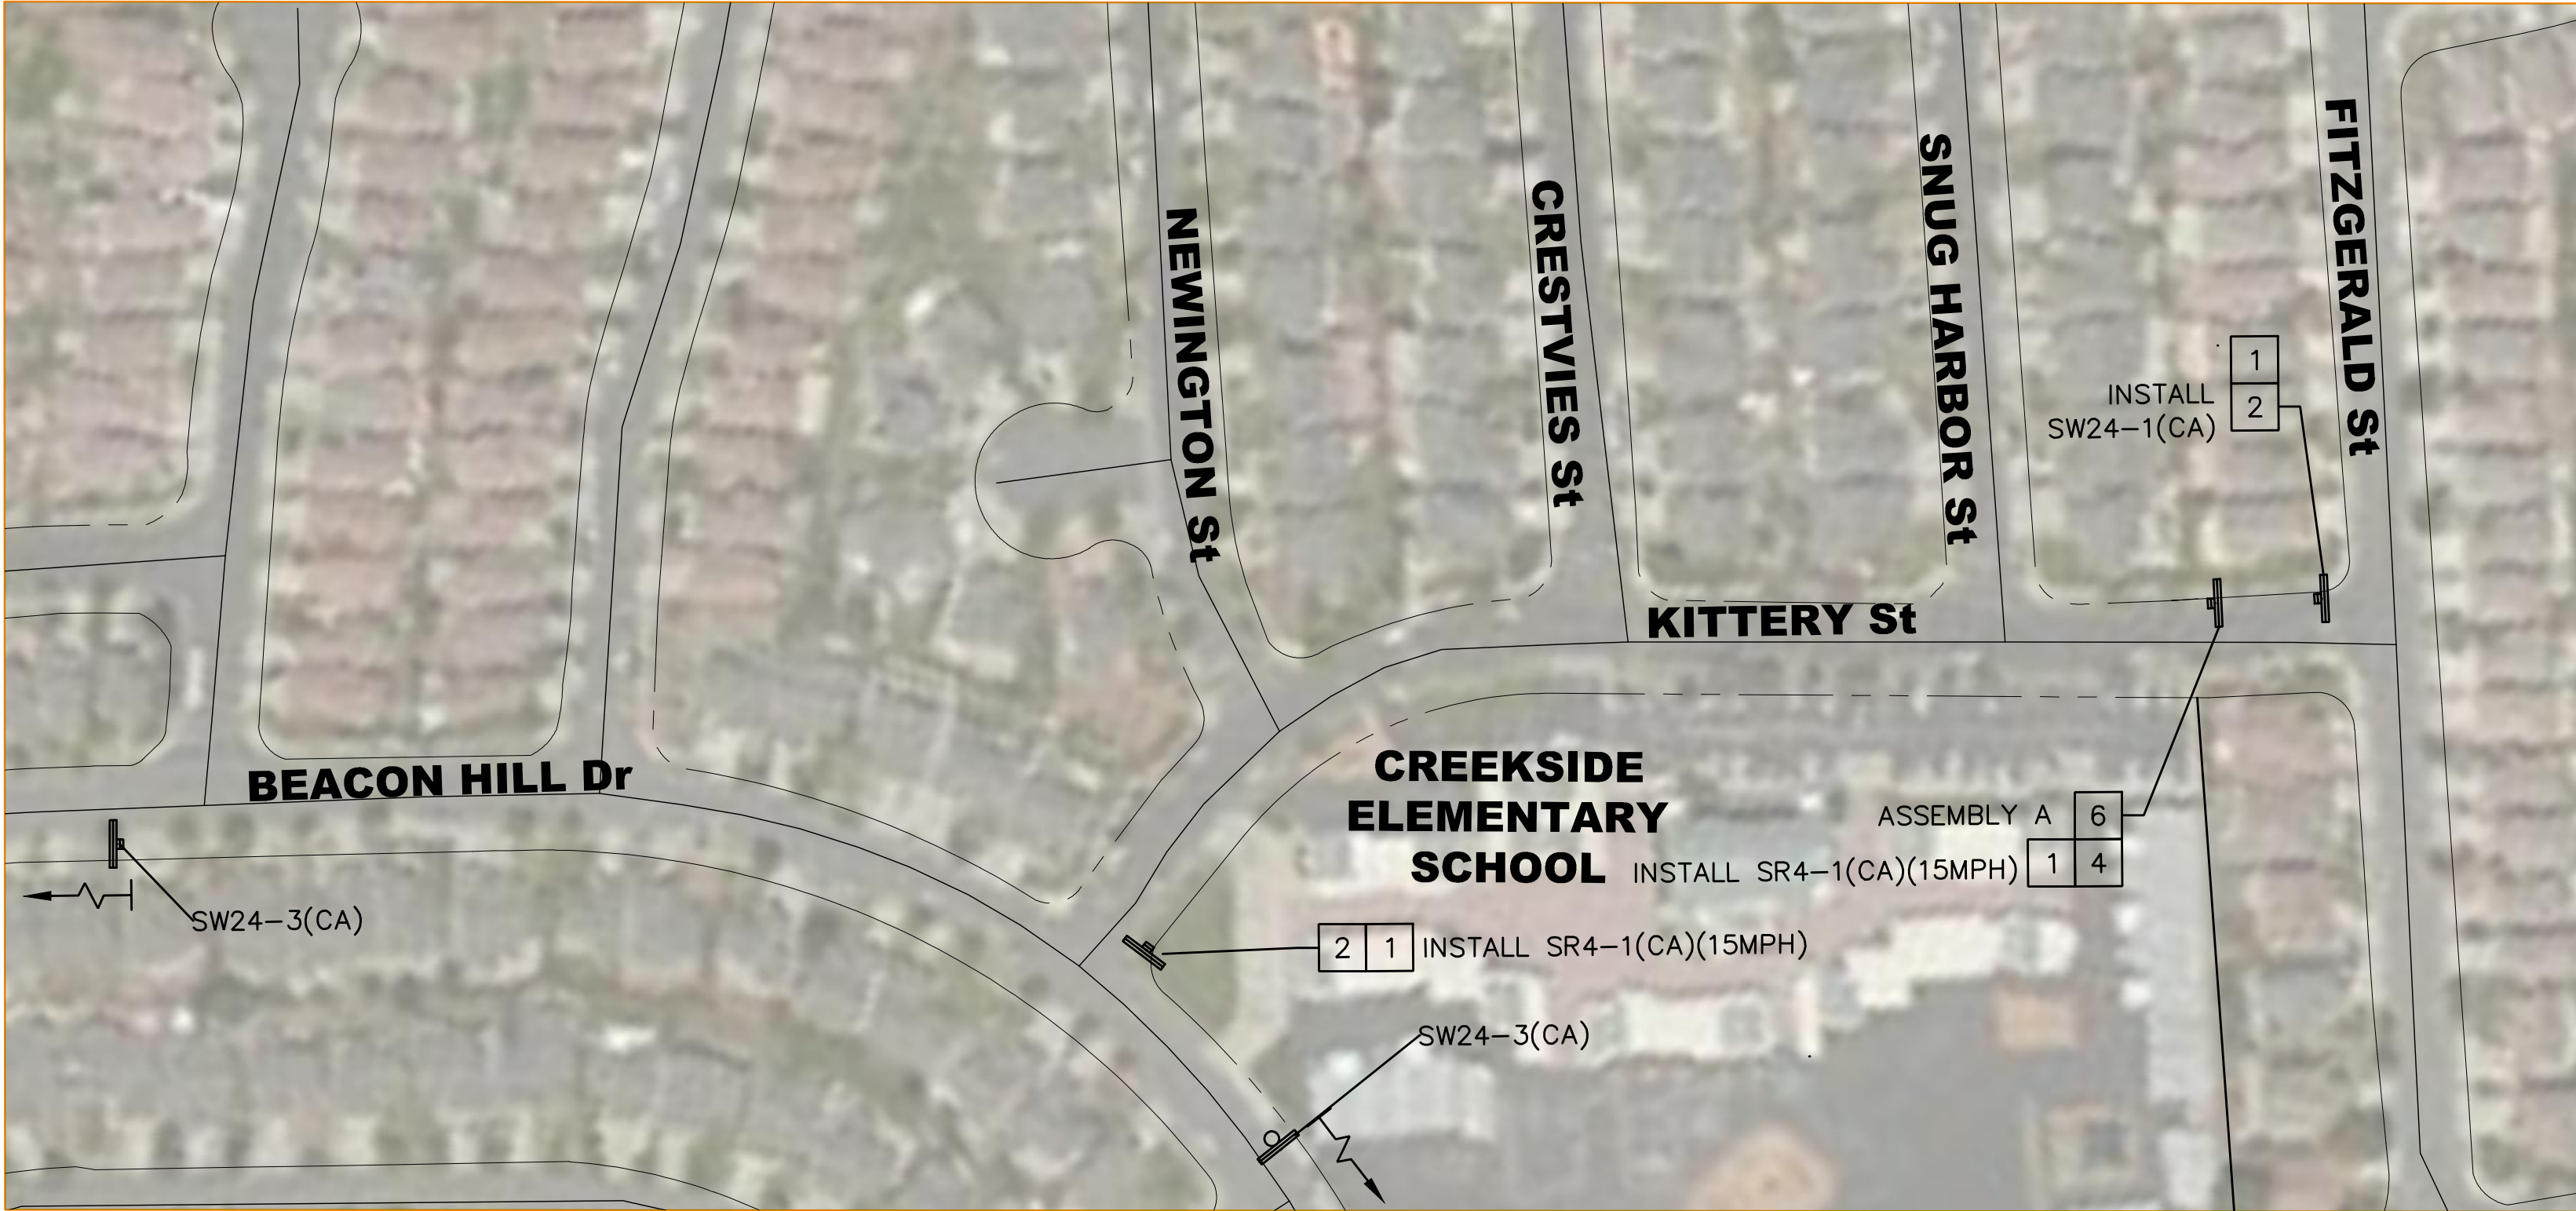

PROPOSED



BEACON HILL DR



CITY OF SALINAS
PUBLIC WORKS DEPARTMENT

DESIGNED BY:
ANDREW EASTERLING
CAD BY:
ANDREW EASTERLING
CONSTRUCTION INSPECTION SUPERVISOR:
JAMIE TUGEL
PROJECT INSURENTY MANAGER:
ANDREW EASTERLING

APPROVED FOR CONSTRUCTION:
DATE _____
RODGER OLDS, P.E.
PUBLIC WORKS DIRECTOR/CITY ENGINEER



REVIEWED BY:
DATE _____
ANDREW EASTERLING, P.E., T.E.
TRAFFIC ENGINEER



DATE	REVISION	APP.

SCHOOL SPEED ZONES	###	S-6
CREEKSIDE ELEMENTARY SCHOOL	###	32



SHEET NOTES:
1) SEE SHEET 1 FOR NOTES, LEGENDS AND ABBREVIATIONS.

SHEET NOTES:	
1	FURNISH SIGN
2	INSTALL SIGN ON NEW POST
3	INSTALL SIGN STRAP AND SADDLE BRACKET METHOD
4	INSTALL SIGN ON EXISTING POST
5	REMOVE SIGN (COMPLETE)
6	REMOVE SIGN PANEL

QUANTITY	
6	
4	
3	
1	
-	
2	

SIGN CHART

SPEED LIMIT

25

R2-1(25MPH)

SCHOOL

SPEED LIMIT

25

WHEN CHILDREN ARE PRESENT


SR4-1(CA)(25MPH) OR ASSEMBLY C

AHEAD

SW24-3(CA) OR ASSEMBLY D

SCHOOL


SW24-1(CA) OR ASSEMBLY A

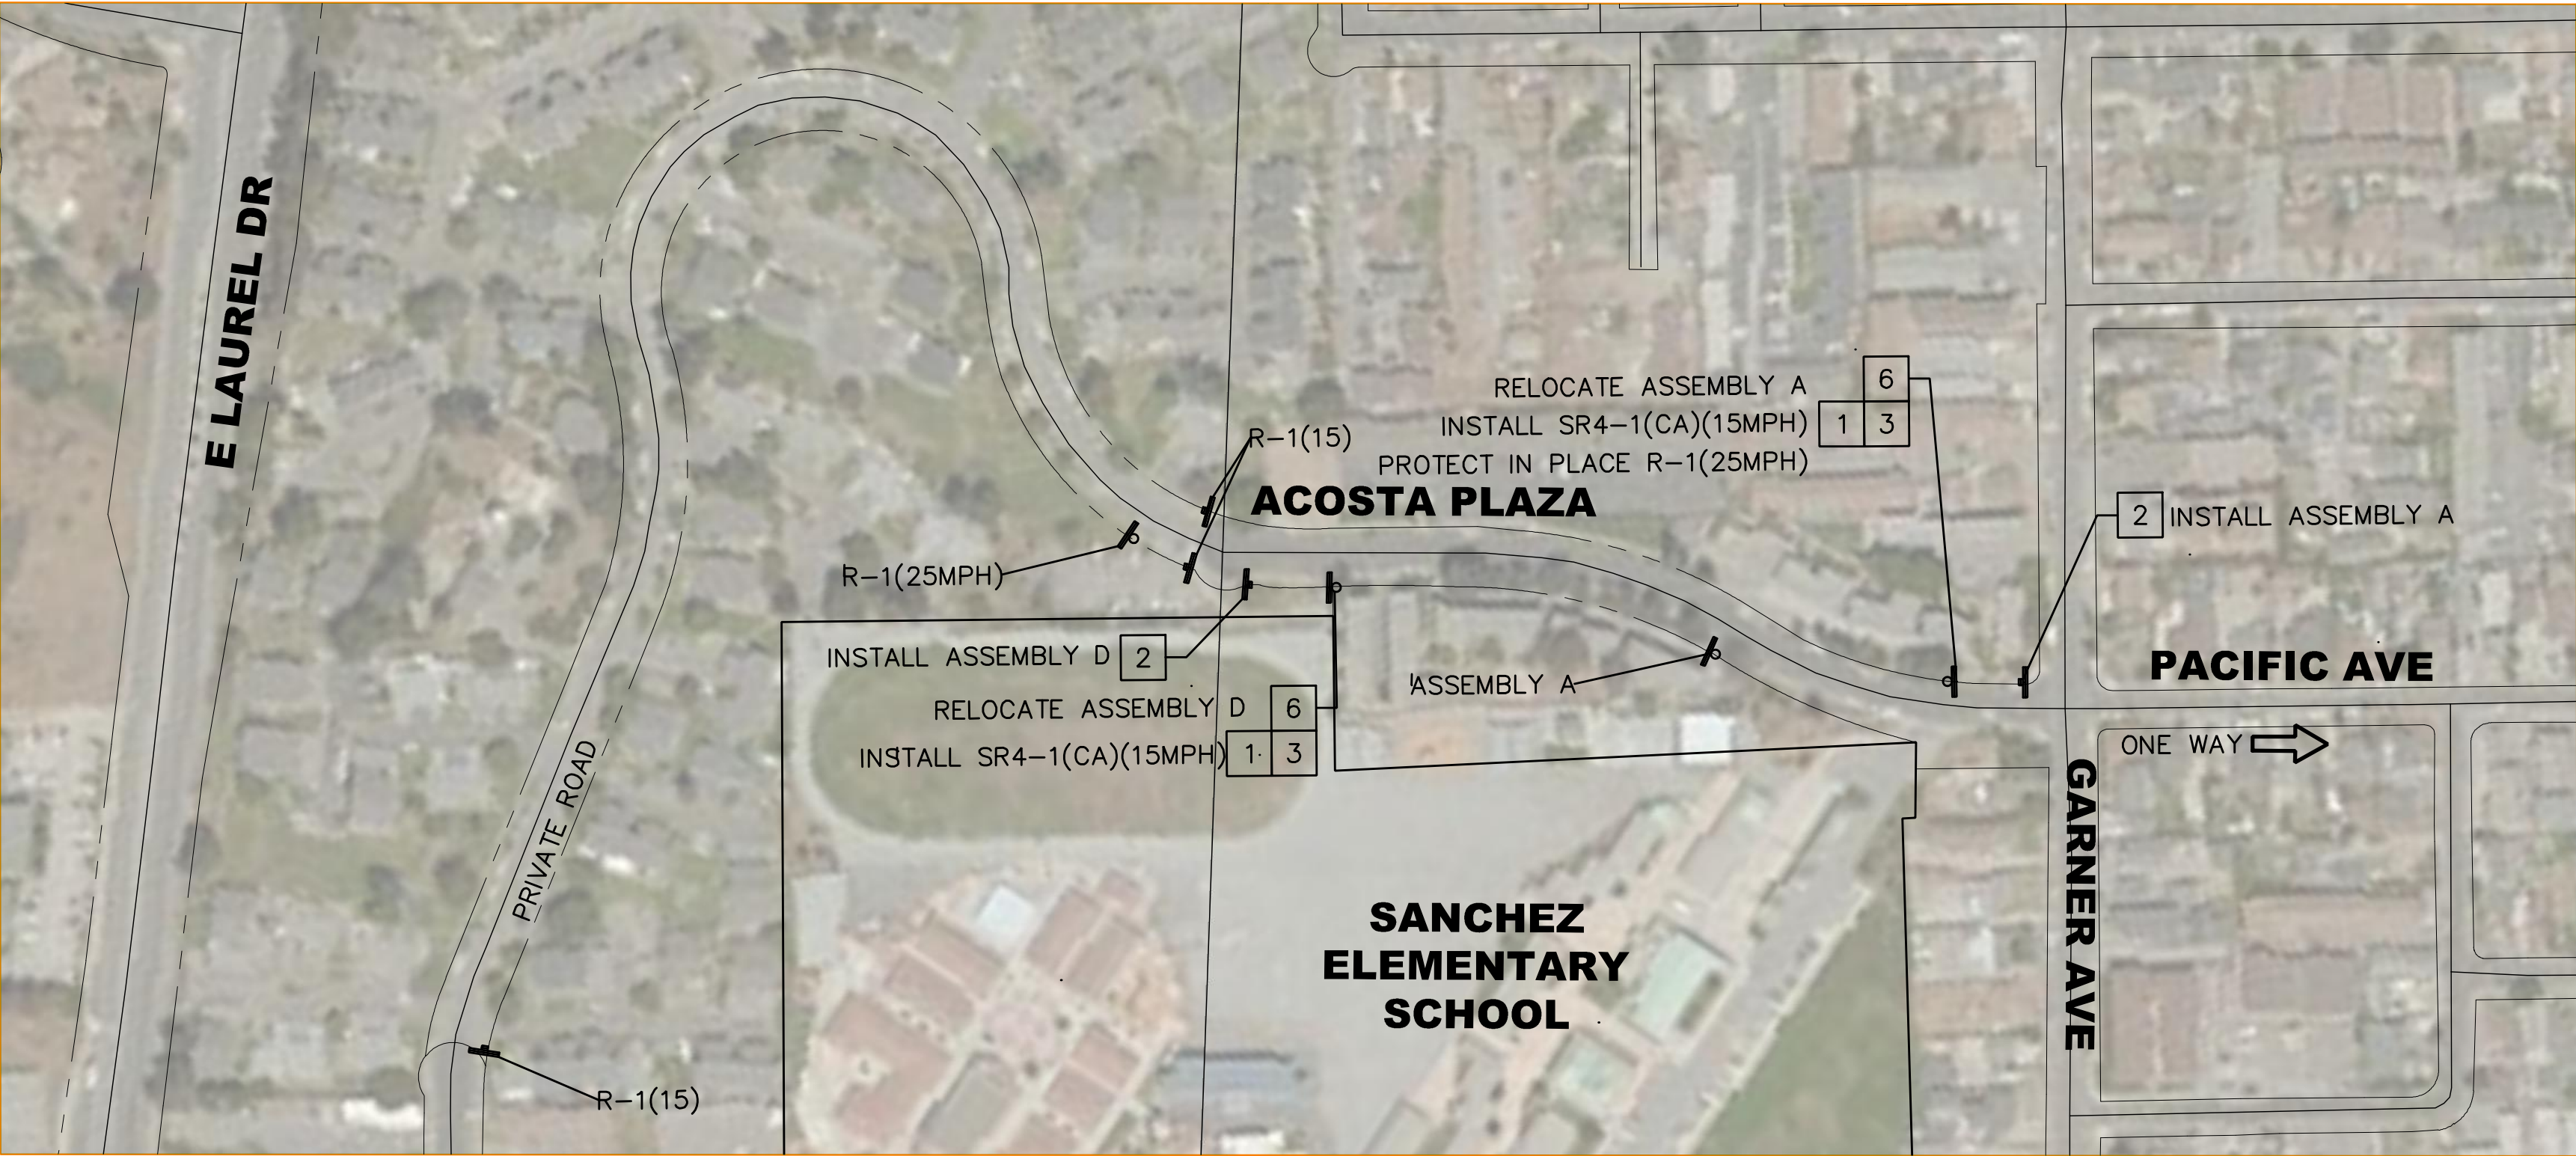

ACOSTA PLAZA



SANBORN RD

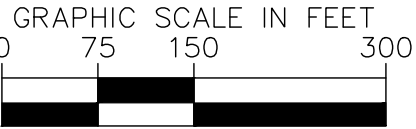

CITY OF SALINAS

PUBLIC WORKS DEPARTMENT

DESIGNED BY:
ANDREW EASTERLING
CAD BY:
ANDREW EASTERLING
CONSTRUCTION INSPECTION SUPERVISOR:
JAMIE TUGEL
PROJECT INSURENTY MANAGER:
ANDREW EASTERLING

APPROVED FOR CONSTRUCTION:
DATE _____
RODGER OLDS, P.E.
PUBLIC WORKS DIRECTOR/CITY ENGINEER



REVIEWED BY:
DATE _____
ANDREW EASTERLING, P.E., T.E.
TRAFFIC ENGINEER



DATE	REVISION	APP.

SCHOOL SPEED ZONES

MARTIN LUTHER KING JR ACADEMY

PROJECT NO(S)

FILE NO.

SHEET NO.
S-7
OF
32

SHEET NOTES:
1) SEE SHEET 1 FOR NOTES, LEGENDS AND ABBREVIATIONS.

SHEET NOTES:	
1	FURNISH SIGN
2	INSTALL SIGN ON NEW POST
3	INSTALL SIGN STRAP AND SADDLE BRACKET METHOD
4	INSTALL SIGN ON EXISTING POST
5	REMOVE SIGN (COMPLETE)
6	REMOVE SIGN PANEL

QUANTITY	
3	
2	
-	
1	
-	
2	

SIGN CHART

SPEED LIMIT

25

R2-1(25MPH)

SCHOOL

SPEED LIMIT

25

WHEN CHILDREN ARE PRESENT


SR4-1(CA)(25MPH)
OR ASSEMBLY C

AHEAD

SW24-3(CA)
OR ASSEMBLY D

SCHOOL

SW24-1(CA)
OR ASSEMBLY A

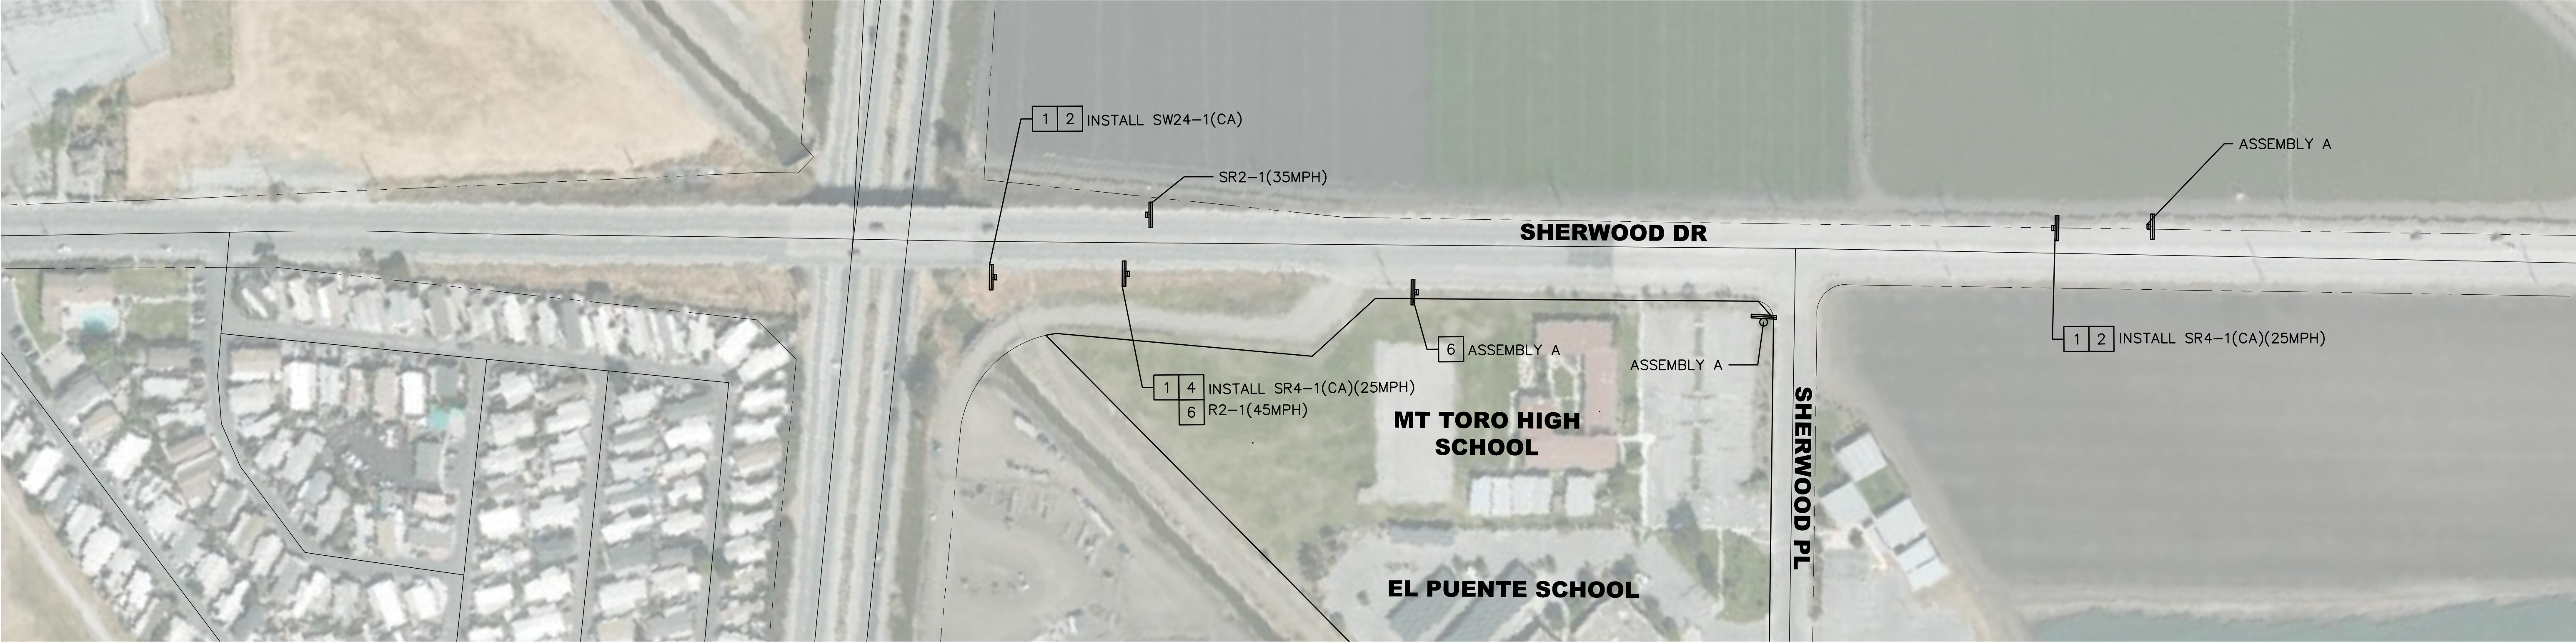

SHERWOOD DR



CITY OF SALINAS
PUBLIC WORKS DEPARTMENT

DESIGNED BY:
ANDREW EASTERLING
CAD BY:
ANDREW EASTERLING
CONSTRUCTION INSPECTION SUPERVISOR:
JAMIE TUGEL
PROJECT ENGINEER/MANAGER:
ANDREW EASTERLING

APPROVED FOR CONSTRUCTION:
DATE _____
RODGER OLDS, P.E.
PUBLIC WORKS DIRECTOR/CITY ENGINEER



REVIEWED BY:
DATE _____
ANDREW EASTERLING, P.E., T.E.
TRAFFIC ENGINEER



DATE	REVISION	APP.

SCHOOL SPEED ZONES	###	SHEET NO.
EL PUENTE SCHOOL AND MT TORO HIGH SCHOOL	###	OF
		32

SHEET NOTES:
1) SEE SHEET 1 FOR NOTES, LEGENDS AND ABBREVIATIONS.

- SHEET NOTES:
- 1 FURNISH SIGN
 - 2 INSTALL SIGN ON NEW POST
 - 3 INSTALL SIGN STRAP AND SADDLE BRACKET METHOD
 - 4 INSTALL SIGN ON EXISTING POST
 - 5 REMOVE SIGN (COMPLETE)
 - 6 REMOVE SIGN PANEL

- QUANTITY
- 4
 - 4
 -
 -
 -
 -

SIGN CHART



R2-1(25MPH)




SR4-1(CA)(25MPH)
OR ASSEMBLY C



SW24-3(CA)
OR ASSEMBLY D



SW24-1(CA)
OR ASSEMBLY A

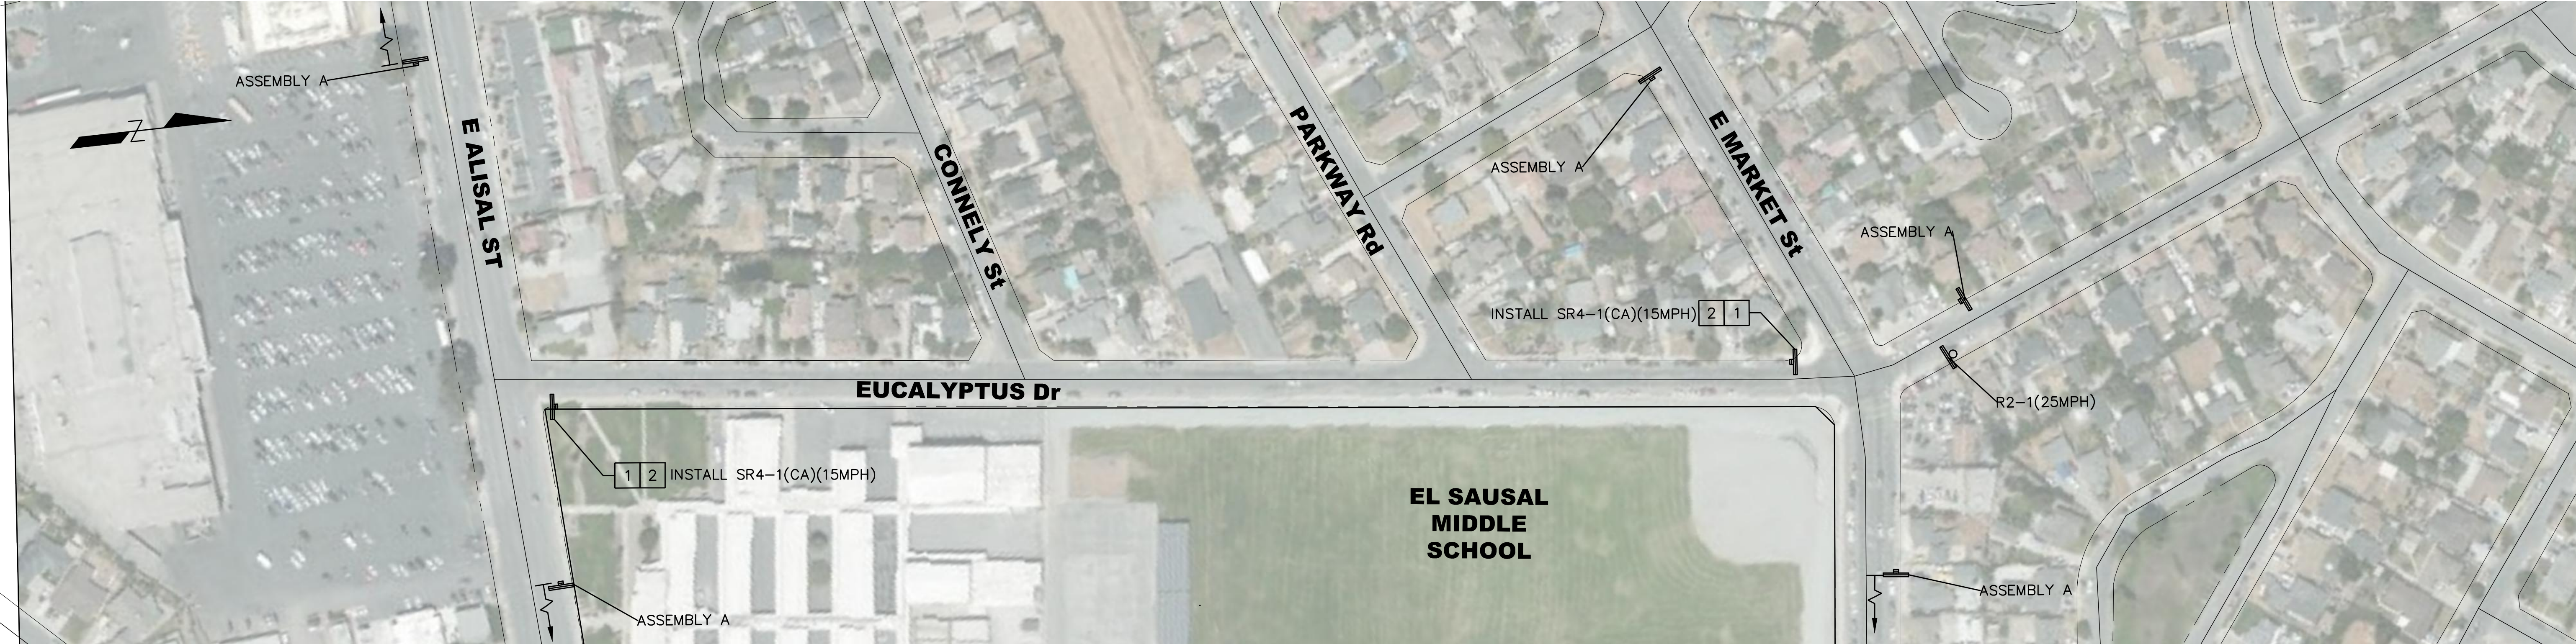

EUCALYPTUS DR



TOWT ST



CITY OF SALINAS
PUBLIC WORKS DEPARTMENT

DESIGNED BY:
ANDREW EASTERLING
CAD BY:
ANDREW EASTERLING
CONSTRUCTION INSPECTION SUPERVISOR:
JAMIE TUGEL
PROJECT ENGINEER / MANAGER:
ANDREW EASTERLING

APPROVED FOR CONSTRUCTION:
DATE _____
RODGER OLDS, P.E.
PUBLIC WORKS DIRECTOR/CITY ENGINEER




REVIEWED BY:
DATE _____
ANDREW EASTERLING, P.E., T.E.
TRAFFIC ENGINEER



DATE	REVISION	APP.

SCHOOL SPEED ZONES	###	S-9
EL SAUSAL MIDDLE SCHOOL	###	32

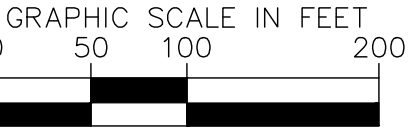

SHEET NOTES:

1) SEE SHEET 1 FOR NOTES, LEGENDS AND ABBREVIATIONS.

SHEET NOTES:

- FURNISH SIGN
- INSTALL SIGN ON NEW POST
- INSTALL SIGN STRAP AND SADDLE BRACKET METHOD
- INSTALL SIGN ON EXISTING POST
- REMOVE SIGN (COMPLETE)
- REMOVE SIGN PANEL


QUANTITY

- 6
- 6
-
-
-
-

SIGN CHART



R2-1(25MPH)

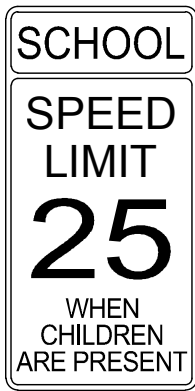


SR4-1(CA)(25MPH)
OR ASSEMBLY C



SW24-3(CA)
OR ASSEMBLY D



SW24-1(CA)
OR ASSEMBLY A

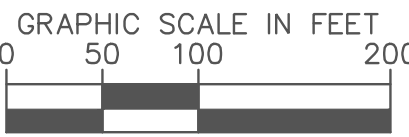

CITY OF SALINAS

PUBLIC WORKS DEPARTMENT

DESIGNED BY:
ANDREW EASTERLING
CONSTRUCTION INSPECTION SUPERVISOR:
JAMIE TUGEL
PROJECT ENGINEER / MANAGER:
ANDREW EASTERLING

APPROVED FOR CONSTRUCTION:
DATE _____
RODGER OLDS, P.E.
PUBLIC WORKS DIRECTOR/CITY ENGINEER



REVIEWED BY:
DATE _____
ANDREW EASTERLING, P.E., T.E.
TRAFFIC ENGINEER



DATE	REVISION	APP.

SCHOOL SPEED ZONES

EVERETT ALVAREZ HIGH SCHOOL

PROJ. NO. S-10
SHEET NO. 32
FILE NO. ###

\\cityofsalinas\projects\on-call for traffic control devices\school zones speed limits\CAD Drawings\S-10.dwg
Plot Date: 12/19/2019 10:09 AM

SHEET NOTES:
1) SEE SHEET 1 FOR NOTES, LEGENDS AND ABBREVIATIONS.

- SHEET NOTES:
- 1 FURNISH SIGN
 - 2 INSTALL SIGN ON NEW POST
 - 3 INSTALL SIGN STRAP AND SADDLE BRACKET METHOD
 - 4 INSTALL SIGN ON EXISTING POST
 - 5 REMOVE SIGN (COMPLETE)
 - 6 REMOVE SIGN PANEL

- QUANTITY
- 7
 - 3
 - 3
 - 1
 - 1
 - 3

SIGN CHART

SPEED LIMIT 25
R2-1(25MPH)

SCHOOL

SPEED LIMIT 25

WHEN CHILDREN ARE PRESENT


SR4-1(CA)(25MPH) OR ASSEMBLY C

AHEAD

SW24-3(CA) OR ASSEMBLY D

SCHOOL


SW24-1(CA) OR ASSEMBLY A

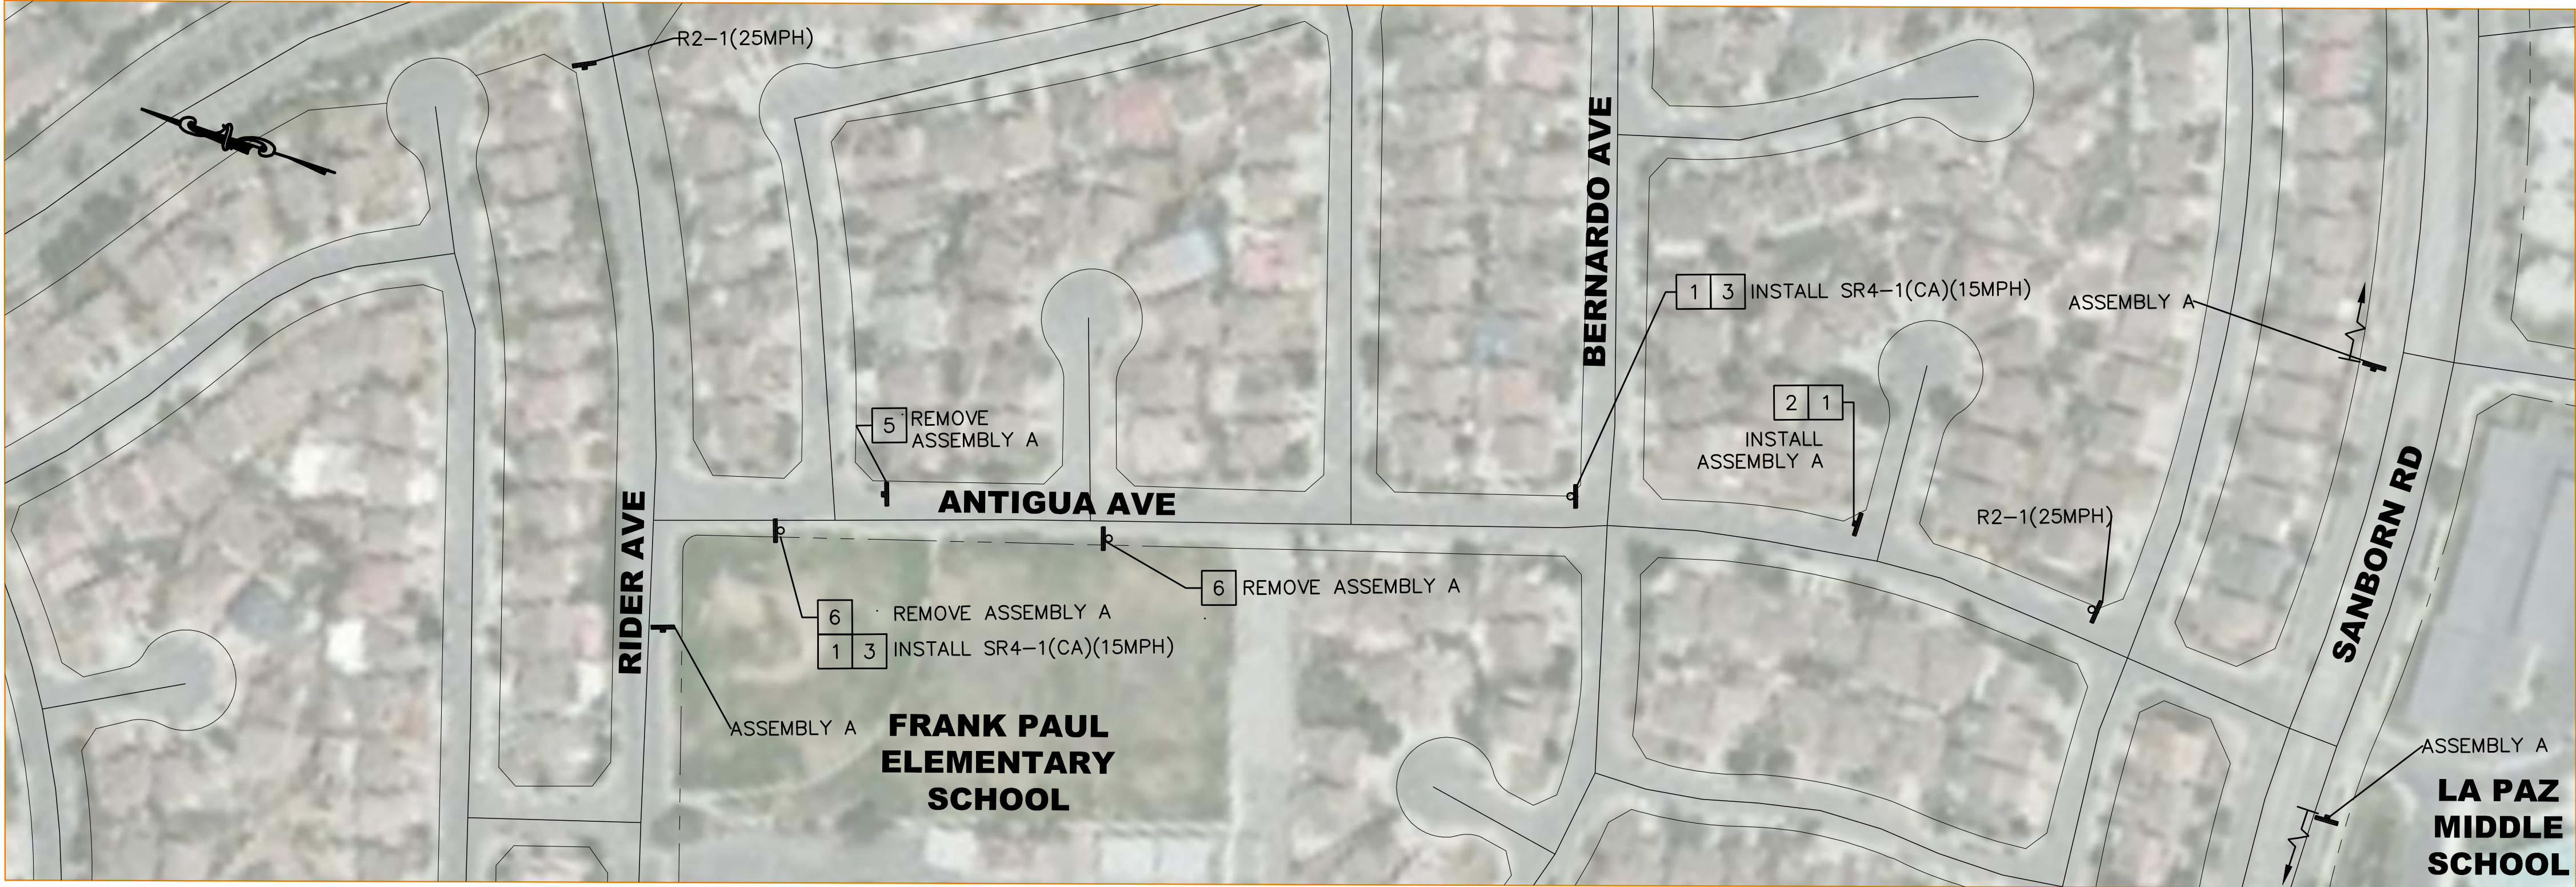

ANTIGUA AVE



RIDER AVE

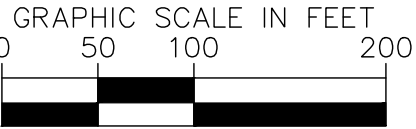

CITY OF SALINAS

PUBLIC WORKS DEPARTMENT

DESIGNED BY:
ANDREW EASTERLING
CONSTRUCTION INSPECTION SUPERVISOR:
JAMIE TUGEL
PROJECT ENGINEER / MANAGER:
ANDREW EASTERLING

APPROVED FOR CONSTRUCTION:
DATE _____
RODGER OLDS, P.E.
PUBLIC WORKS DIRECTOR/CITY ENGINEER



REVIEWED BY:
DATE _____
ANDREW EASTERLING, P.E., T.E.
TRAFFIC ENGINEER



DATE	REVISION	APP.

SCHOOL SPEED ZONES

FRANK PAUL ELEMENTARY SCHOOL

PROJ. NO. ###
SHEET NO. S-11
FILE NO. ###
OF 32

SHEET NOTES:
1) SEE SHEET 1 FOR NOTES, LEGENDS AND ABBREVIATIONS.

SHEET NOTES:		QUANTITY
1	FURNISH SIGN	4
2	INSTALL SIGN ON NEW POST	0
3	INSTALL SIGN STRAP AND SADDLE BRACKET METHOD	4
4	INSTALL SIGN ON EXISTING POST	0
5	REMOVE SIGN (COMPLETE)	1
6	REMOVE SIGN PANEL	1

SIGN CHART

SPEED
LIMIT
25

R2-1(25MPH)

SCHOOL
SPEED
LIMIT
25
WHEN
CHILDREN
ARE PRESENT


SR4-1(CA)(25MPH)
OR ASSEMBLY C

AHEAD

SW24-3(CA)
OR ASSEMBLY D

SCHOOL

SW24-1(CA)
OR ASSEMBLY A

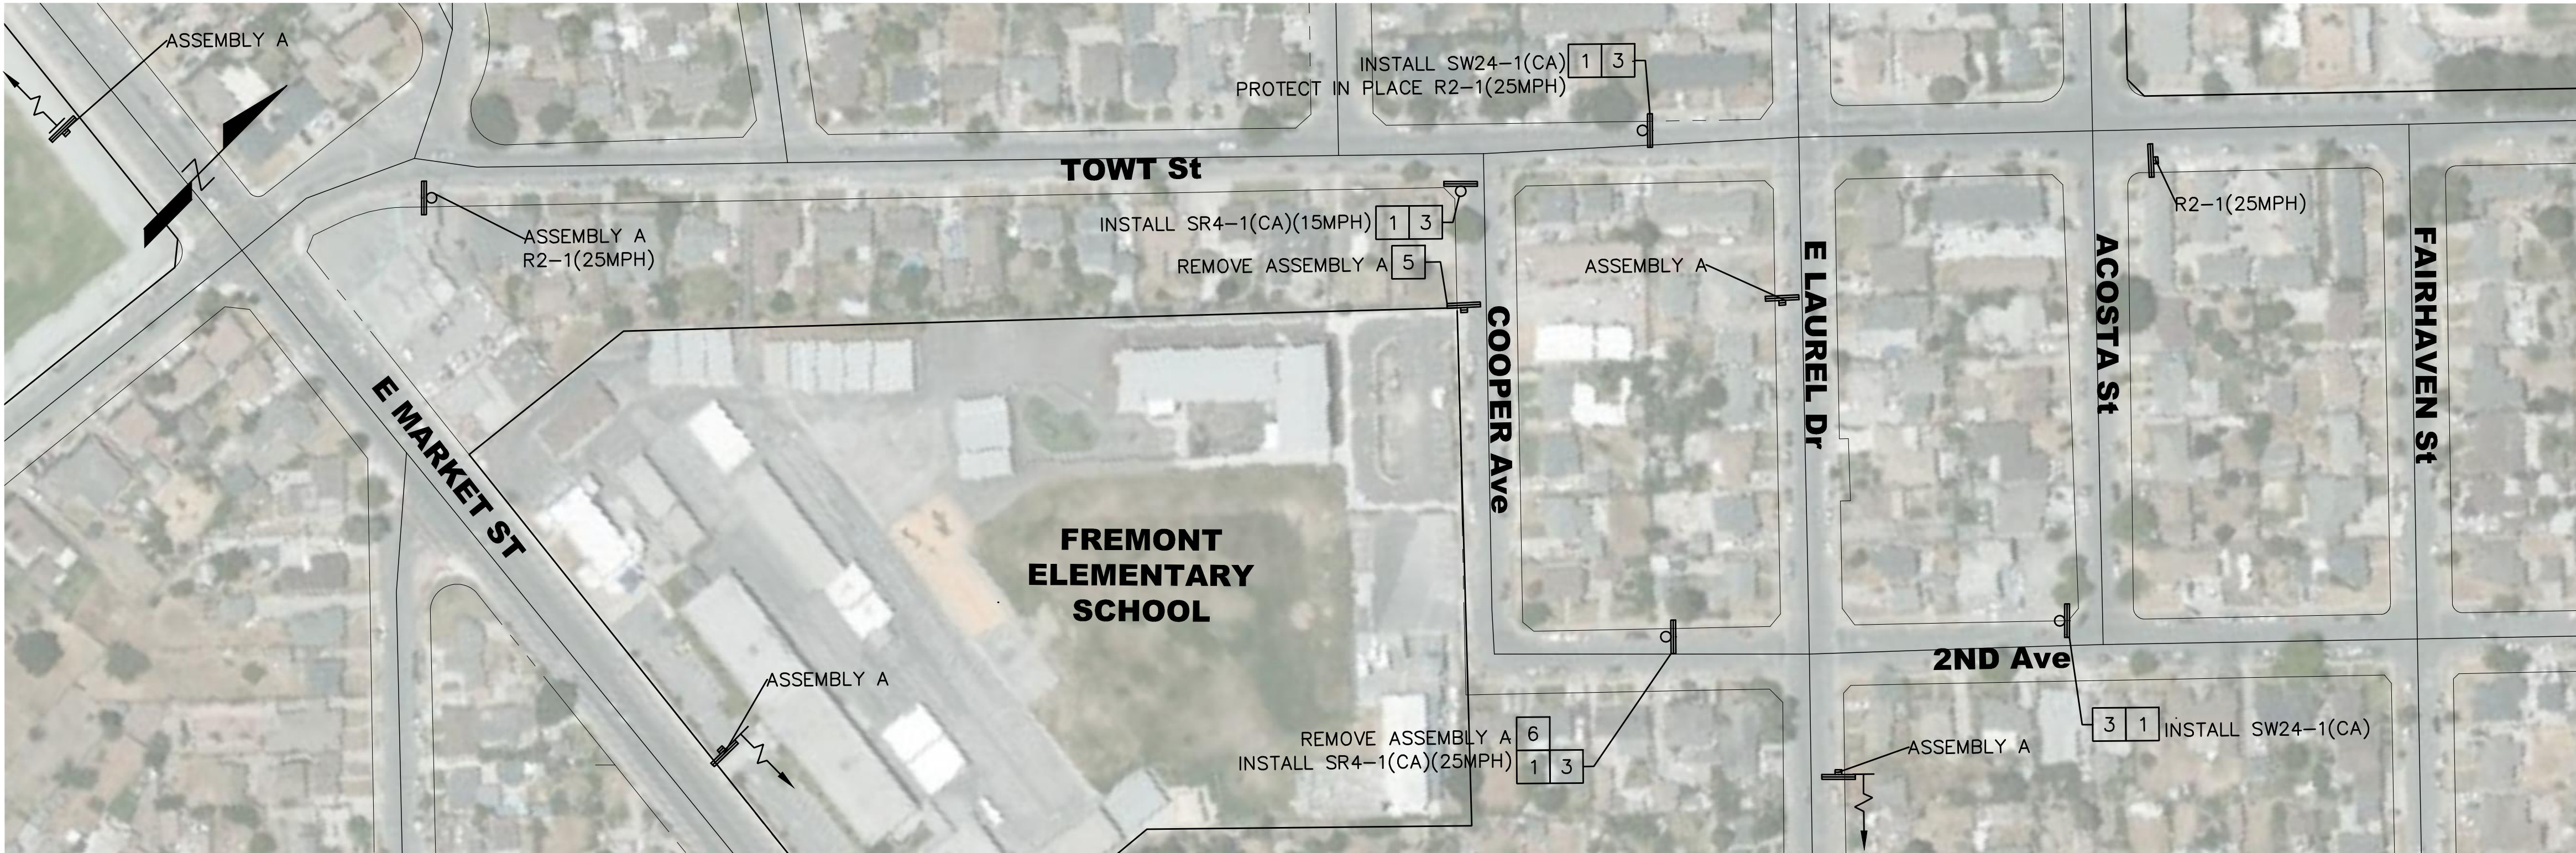

COOPER Ave AND 2ND Ave



CITY OF SALINAS

PUBLIC WORKS DEPARTMENT

DESIGNED BY:
ANDREW EASTERLING
CONSTRUCTION INSPECTION SUPERVISOR:
JAMIE TUGEL
PROJECT ENGINEER / MANAGER:
ANDREW EASTERLING

APPROVED FOR CONSTRUCTION:
DATE _____
RODGER OLDS, P.E.
PUBLIC WORKS DIRECTOR/CITY ENGINEER




REVIEWED BY:
DATE _____
ANDREW EASTERLING, P.E., T.E.
TRAFFIC ENGINEER



DATE	REVISION	APP.

SCHOOL SPEED ZONES
FREMONT ELEMENTARY SCHOOL

PROJ. NO. ###
SHEET NO. S-12
FILE NO. ###
OF 32

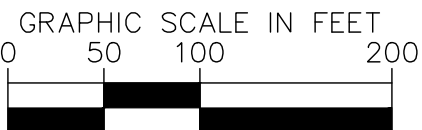


SHEET NOTES:
1) SEE SHEET 1 FOR NOTES, LEGENDS AND ABBREVIATIONS.


- SHEET NOTES:
- 1 FURNISH SIGN
 - 2 INSTALL SIGN ON NEW POST
 - 3 INSTALL SIGN STRAP AND SADDLE BRACKET METHOD
 - 4 INSTALL SIGN ON EXISTING POST
 - 5 REMOVE SIGN (COMPLETE)
 - 6 REMOVE SIGN PANEL

- QUANTITY
- 4
 - 3
 - 1
 -
 -
 -

SIGN CHART

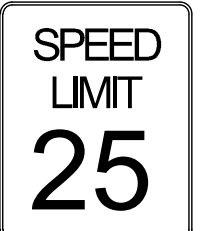

R2-1(25MPH)

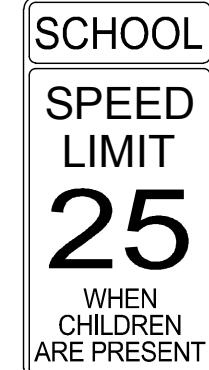

SCHOOL
SPEED
LIMIT
25
WHEN
CHILDREN
ARE PRESENT

SR4-1(CA)(25MPH)
OR ASSEMBLY C




AHEAD

SW24-3(CA)
OR ASSEMBLY D



SCHOOL

SW24-1(CA)
OR ASSEMBLY A

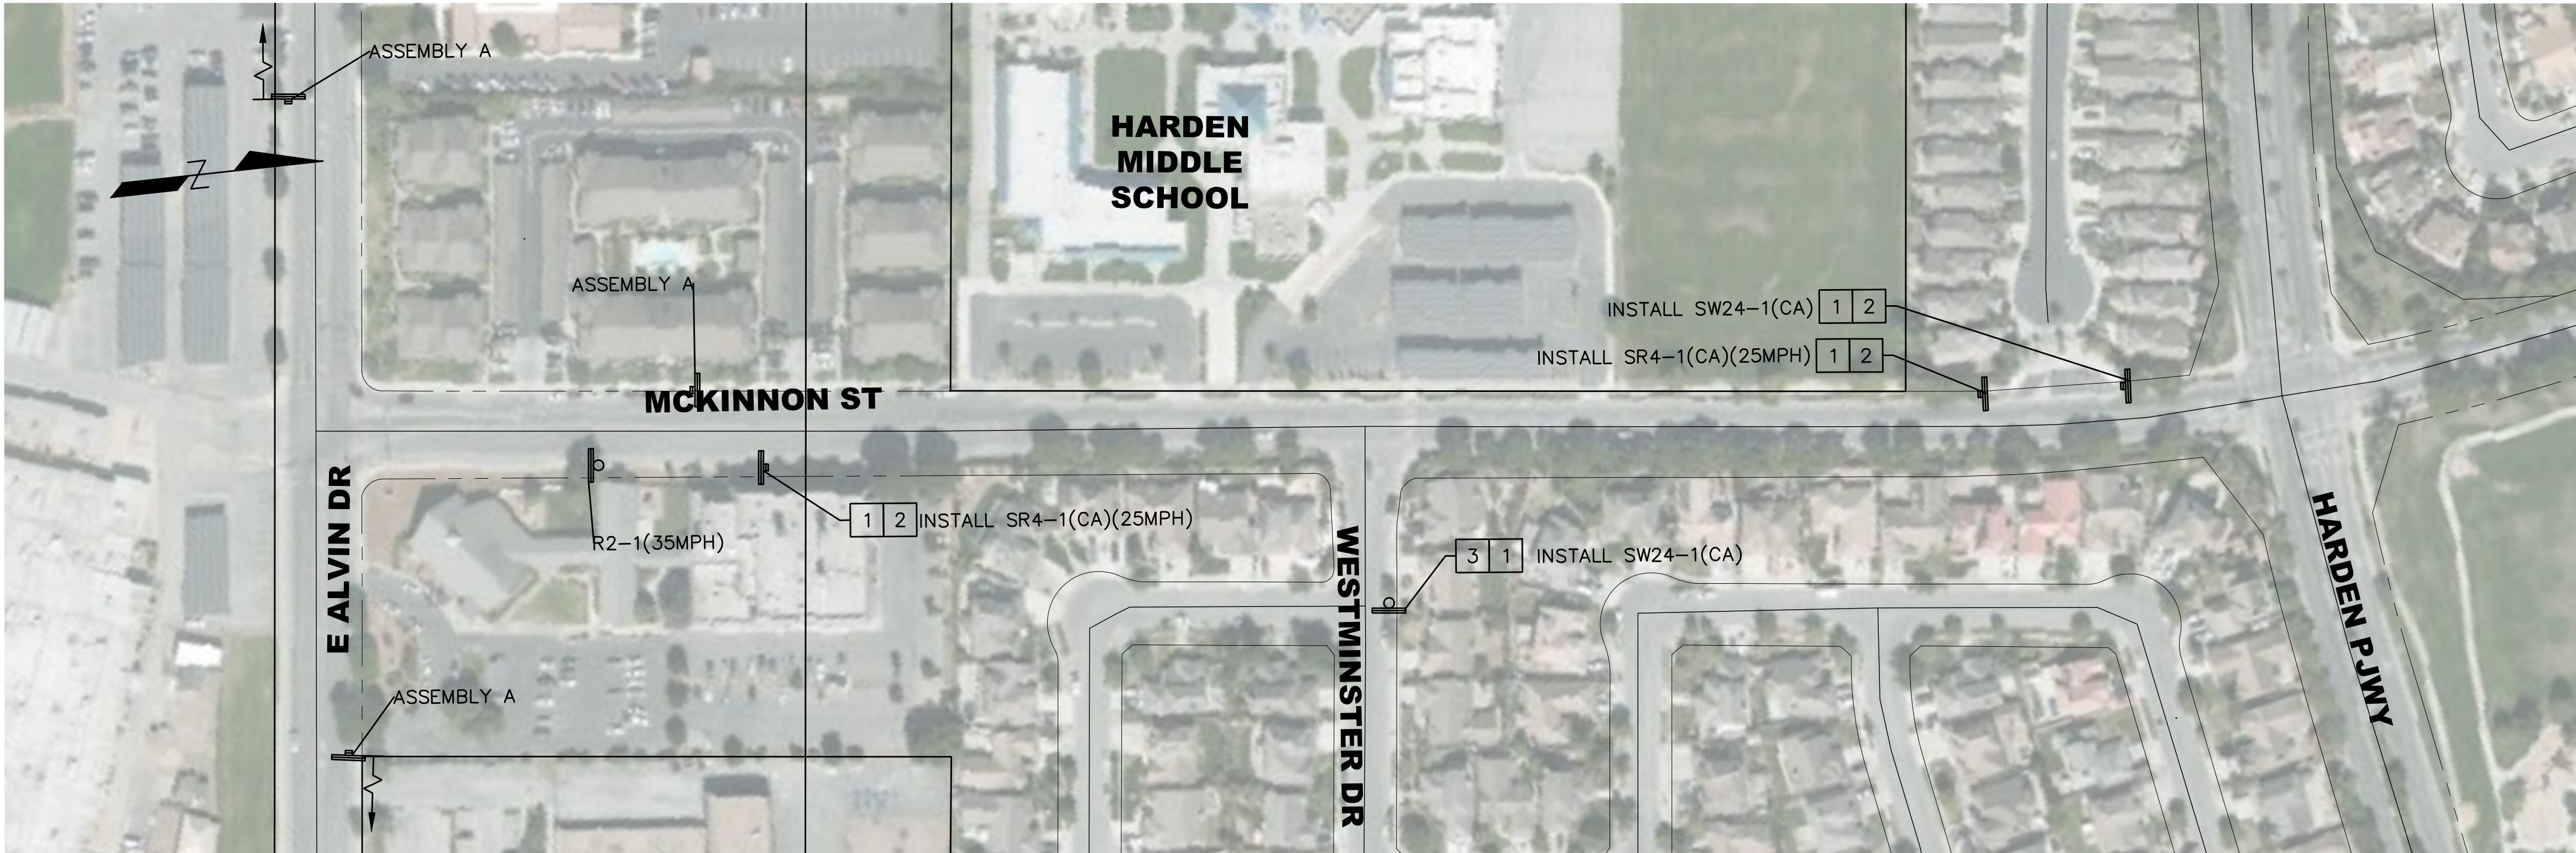

MCKINNON ST



CITY OF SALINAS
PUBLIC WORKS DEPARTMENT

DESIGNED BY:
ANDREW EASTERLING
CONSTRUCTION INSPECTION SUPERVISOR:
JAMIE TUGEL
PROJECT ENGINEER / MANAGER:
ANDREW EASTERLING

APPROVED FOR CONSTRUCTION:
DATE _____
RODGER OLDS, P.E.
PUBLIC WORKS DIRECTOR/CITY ENGINEER




REVIEWED BY:
DATE _____
ANDREW EASTERLING, P.E., T.E.
TRAFFIC ENGINEER



DATE	REVISION	APP.

SCHOOL SPEED ZONES	###
HARDEN MIDDLE SCHOOL	###

PROJ. NO.	SHEET NO.
###	S-13
FILE NO.	OF
###	32

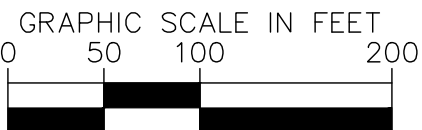


SHEET NOTES:
1) SEE SHEET 1 FOR NOTES, LEGENDS AND ABBREVIATIONS.


- SHEET NOTES:
- 1 FURNISH SIGN
 - 2 INSTALL SIGN ON NEW POST
 - 3 INSTALL SIGN STRAP AND SADDLE BRACKET METHOD
 - 4 INSTALL SIGN ON EXISTING POST
 - 5 REMOVE SIGN (COMPLETE)
 - 6 REMOVE SIGN PANEL

- QUANTITY
- 9
 - 9
 -
 -
 - 2
 - 3

SIGN CHART

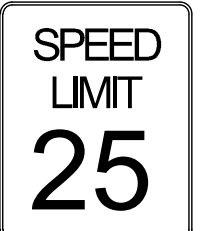

R2-1(25MPH)

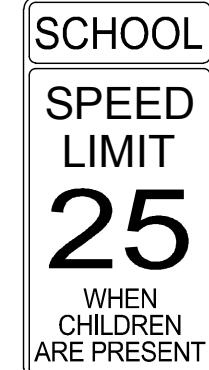

SCHOOL
SPEED
LIMIT
25
WHEN
CHILDREN
ARE PRESENT

SR4-1(CA)(25MPH)
OR ASSEMBLY C



AHEAD

SW24-3(CA)
OR ASSEMBLY D



SCHOOL

SW24-1(CA)
OR ASSEMBLY A



LAUREL DR, TYLER ST, AND ROCHEX AVE

SHEET NOTES:
1) SEE SHEET 1 FOR NOTES, LEGENDS AND ABBREVIATIONS.

SHEET NOTES:		QUANTITY	
1	FURNISH SIGN	2	
2	INSTALL SIGN ON NEW POST	2	
3	INSTALL SIGN STRAP AND SADDLE BRACKET METHOD	-	
4	INSTALL SIGN ON EXISTING POST	-	
5	REMOVE SIGN (COMPLETE)	-	
6	REMOVE SIGN PANEL	-	

SIGN CHART

SPEED LIMIT

25

R2-1(25MPH)

SCHOOL

SPEED LIMIT

25

WHEN CHILDREN ARE PRESENT

SR4-1(CA)(25MPH)
OR ASSEMBLY C

AHEAD

SW24-3(CA)
OR ASSEMBLY D

SCHOOL

SW24-1(CA)
OR ASSEMBLY A



BURLINGTON DR AND NEW SALEM DR

SHEET NOTES:
1) SEE SHEET 1 FOR NOTES, LEGENDS AND ABBREVIATIONS.

SHEET NOTES:		
1	FURNISH SIGN	10
2	INSTALL SIGN ON NEW POST	8
3	INSTALL SIGN STRAP AND SADDLE BRACKET METHOD	2
4	INSTALL SIGN ON EXISTING POST	-
5	REMOVE SIGN (COMPLETE)	2
6	REMOVE SIGN PANEL	1

QUANTITY

10
8
2
-
2
1

SIGN CHART



R2-1(25MPH)



SR4-1(CA)(25MPH)
OR ASSEMBLY C



SW24-3(CA)
OR ASSEMBLY D



SW24-1(CA)
OR ASSEMBLY A



PASEO GRANDE



N SANBORN ROAD



CITY OF SALINAS

PUBLIC WORKS DEPARTMENT

DESIGNED BY:
ANDREW EASTERLING
CAD BY:
ANDREW EASTERLING
CONSTRUCTION INSPECTION SUPERVISOR:
JAMIE TUGEL
PROJECT ENGINEER/MANAGER:
ANDREW EASTERLING

APPROVED FOR CONSTRUCTION:
DATE _____
RODGER OLDS, P.E.
PUBLIC WORKS DIRECTOR/CITY ENGINEER



REVIEWED BY:
DATE _____
ANDREW EASTERLING, P.E., T.E.
TRAFFIC ENGINEER



DATE	REVISION	APP.

SCHOOL SPEED ZONES

LA PAZ MIDDLE SCHOOL

###

###

S-16

32

SHEET NOTES:
1) SEE SHEET 1 FOR NOTES, LEGENDS AND ABBREVIATIONS.

SHEET NOTES:	
1	FURNISH SIGN
2	INSTALL SIGN ON NEW POST
3	INSTALL SIGN STRAP AND SADDLE BRACKET METHOD
4	INSTALL SIGN ON EXISTING POST
5	REMOVE SIGN (COMPLETE)
6	REMOVE SIGN PANEL

QUANTITY	
	4
	2
	2
	-
	-
	1

SIGN CHART

SPEED LIMIT

25

R2-1(25MPH)

SCHOOL

SPEED LIMIT

25

WHEN CHILDREN ARE PRESENT


SR4-1(CA)(25MPH)
OR ASSEMBLY C

AHEAD

SW24-3(CA)
OR ASSEMBLY D

SCHOOL

SW24-1(CA)
OR ASSEMBLY A

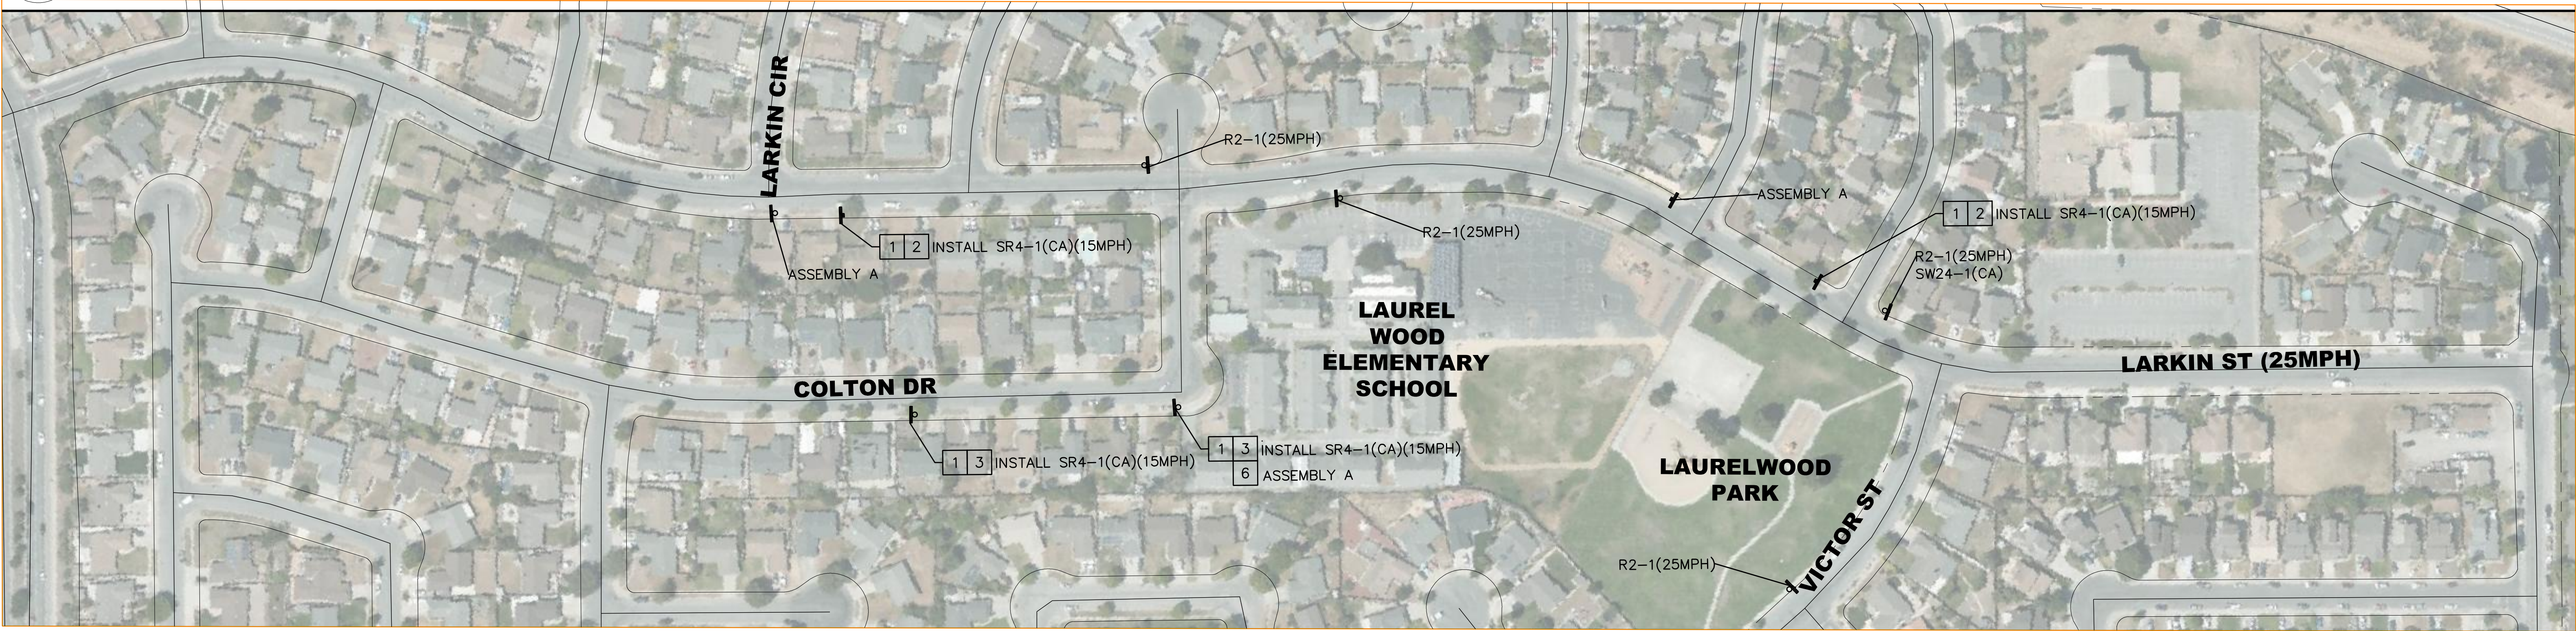

LARKIN ST AND COLTON DR



CITY OF SALINAS
PUBLIC WORKS DEPARTMENT

DESIGNED BY:
ANDREW EASTERLING
CAD BY:
ANDREW EASTERLING
CONSTRUCTION INSPECTION SUPERVISOR:
JAMIE TUGEL
PROJECT INSPECTION MANAGER:
ANDREW EASTERLING

APPROVED FOR CONSTRUCTION:
DATE _____
RODGER OLDS, P.E.
PUBLIC WORKS DIRECTOR/CITY ENGINEER



REVIEWED BY:
DATE _____
ANDREW EASTERLING, P.E., T.E.
TRAFFIC ENGINEER



DATE	REVISION	APP.

SCHOOL SPEED ZONES		PRJ. NO(S)	SHEET NO.
LAUREL WOOD ELEMENTARY SCHOOL		###	S-17
		FILE NO.	OF
		###	32

FILE PATH: \\C:\Users\andrew.easterling\Documents\Projects\On-Call for Traffic Control Devices\School Zones Speed Limits\CAD Drawings\S-17.dwg
Plot By: ANDREW EASTERLING
Plot Date: 12/19/2019 10:23 AM

SHEET NOTES:
1) SEE SHEET 1 FOR NOTES, LEGENDS AND ABBREVIATIONS.

SHEET NOTES:		QUANTITY
1	FURNISH SIGN	5
2	INSTALL SIGN ON NEW POST	5
3	INSTALL SIGN STRAP AND SADDLE BRACKET METHOD	-
4	INSTALL SIGN ON EXISTING POST	-
5	REMOVE SIGN (COMPLETE)	-
6	REMOVE SIGN PANEL	1

SIGN CHART

SPEED LIMIT

25

R2-1(25MPH)

SCHOOL

SPEED LIMIT

25

WHEN CHILDREN ARE PRESENT

SR4-1(CA)(25MPH) OR ASSEMBLY C

AHEAD


SW24-3(CA) OR ASSEMBLY D

SCHOOL

SW24-1(CA) OR ASSEMBLY A



CALIFORNIA ST

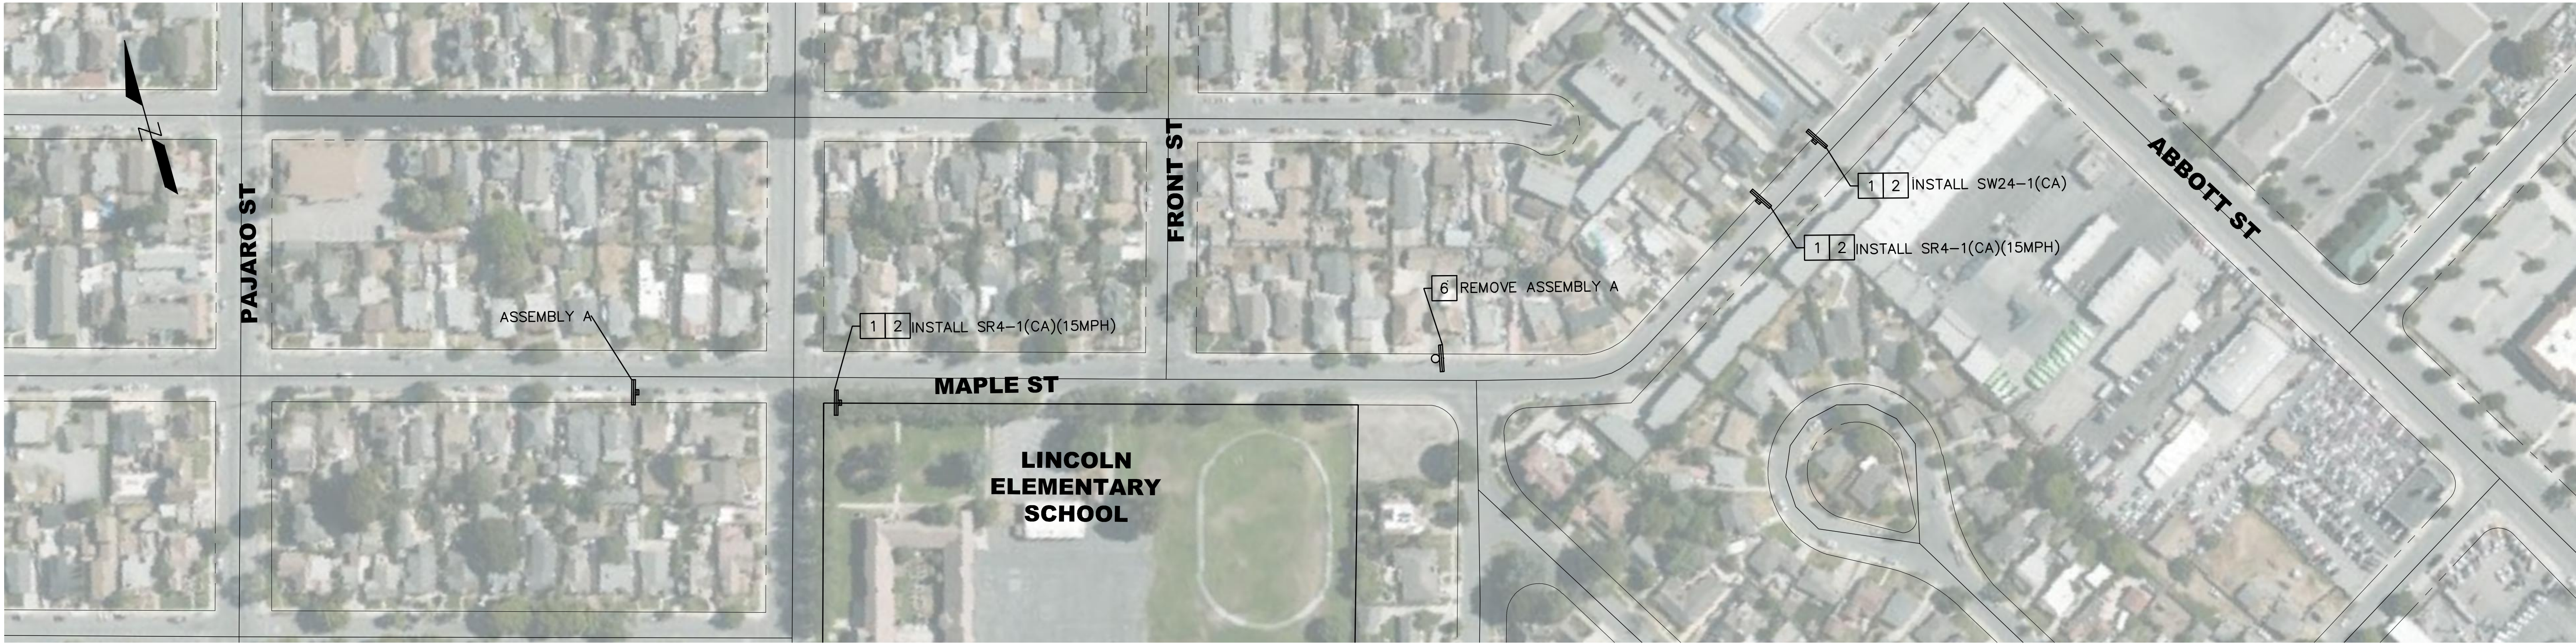

MAPLE ST



CITY OF SALINAS
PUBLIC WORKS DEPARTMENT

DESIGNED BY:
ANDREW EASTERLING
CAD BY:
ANDREW EASTERLING
CONSTRUCTION INSPECTION SUPERVISOR:
JAMIE TUGEL
PROJECT INSURANCE MANAGER:
ANDREW EASTERLING

APPROVED FOR CONSTRUCTION:
DATE _____
DAVID JACOBS, P.E., L.S.
PUBLIC WORKS DIRECTOR/CITY ENGINEER




REVIEWED BY:
DATE _____
ANDREW EASTERLING, P.E., T.E.
TRAFFIC ENGINEER



DATE	REVISION	APP.

SCHOOL SPEED ZONES	###	SHEET NO.
LINCOLN ELEMENTARY SCHOOL	###	OF
		32

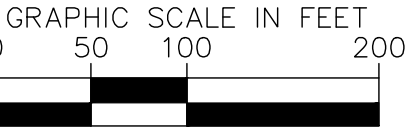

SHEET NOTES:
1) SEE SHEET 1 FOR NOTES, LEGENDS AND ABBREVIATIONS.

1	FURNISH SIGN
2	INSTALL SIGN ON NEW POST
3	INSTALL SIGN STRAP AND SADDLE BRACKET METHOD
4	INSTALL SIGN ON EXISTING POST
5	REMOVE SIGN (COMPLETE)
6	REMOVE SIGN PANEL

4
4
-
-
-
1

SIGN CHART

SPEED LIMIT

25

R2-1(25MPH)

SCHOOL

SPEED LIMIT

25

WHEN CHILDREN ARE PRESENT

SR4-1(CA)(25MPH) OR ASSEMBLY C

AHEAD

SW24-3(CA) OR ASSEMBLY D

SCHOOL

SW24-1(CA) OR ASSEMBLY A

CAMBRIAN DR
AND SAUSAL DR

CITY OF SALINAS
PUBLIC WORKS DEPARTMENT

DESIGNED BY:
ANDREW EASTERLING
CAD BY:
ANDREW EASTERLING
CONSTRUCTION INSPECTION SUPERVISOR:
JAMIE TUGEL
PROJECT ENGINEER/MANAGER:
ANDREW EASTERLING

APPROVED FOR CONSTRUCTION:
DATE _____
RODGER OLDS, P.E.
PUBLIC WORKS DIRECTOR/CITY ENGINEER

REVIEWED BY:
DATE _____
ANDREW EASTERLING, P.E., T.E.
TRAFFIC ENGINEER

DATE	REVISION	APP.

SCHOOL SPEED ZONES	###	SHEET NO. S-19
LOMA VISTA ELEMENTARY SCHOOL	###	OF 32

FILE PATH: \\C:\Users\Public\Documents\Projects\On-Call for Traffic Control Devices\School Zones Speed Limits\CAD Drawings\S-19.dwg
Plot By: ANDREW EASTERLING
Plot Date: 12/19/2019 10:28 AM


SHEET NOTES:
1) SEE SHEET 1 FOR NOTES, LEGENDS AND ABBREVIATIONS.

SHEET NOTES:		
1	FURNISH SIGN	4
2	INSTALL SIGN ON NEW POST	4
3	INSTALL SIGN STRAP AND SADDLE BRACKET METHOD	-
4	INSTALL SIGN ON EXISTING POST	-
5	REMOVE SIGN (COMPLETE)	1
6	REMOVE SIGN PANEL	-

QUANTITY

4
4
-
-
1
-

SIGN CHART

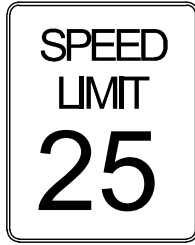

R2-1(25MPH)




SR4-1(CA)(25MPH)
OR ASSEMBLY C



SW24-3(CA)
OR ASSEMBLY D



SW24-1(CA)
OR ASSEMBLY A

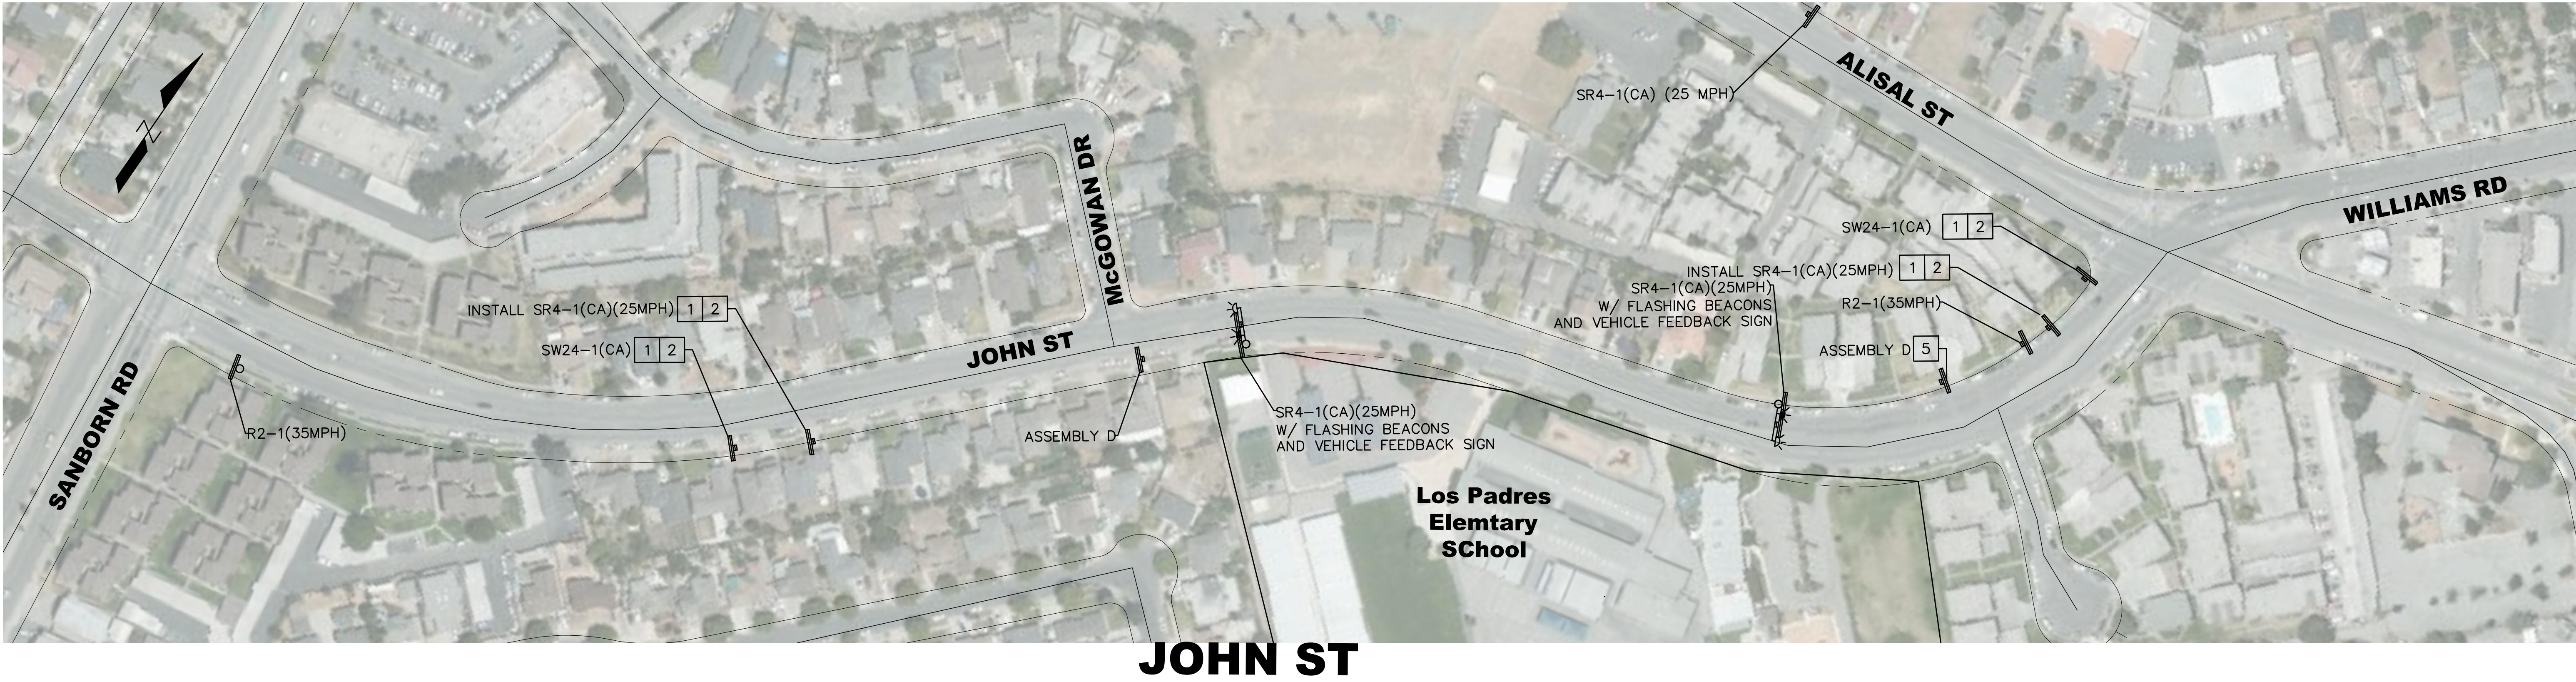

CITY OF SALINAS
PUBLIC WORKS DEPARTMENT

DESIGNED BY:
ANDREW EASTERLING
CAD BY:
ANDREW EASTERLING
CONSTRUCTION INSPECTION SUPERVISOR:
JAMIE TUGEL
PROJECT SUPERVISOR/MANAGER:
ANDREW EASTERLING

APPROVED FOR CONSTRUCTION:
DATE _____
RODGER OLDS, P.E.
PUBLIC WORKS DIRECTOR/CITY ENGINEER



REVIEWED BY:
DATE _____
ANDREW EASTERLING, P.E., T.E.
TRAFFIC ENGINEER



DATE	REVISION	APP.

SCHOOL SPEED ZONES
LOS PADRES ELEMENTARY SCHOOL

PROJECT NO. S-20
SHEET NO. 32



SHEET NOTES:
1) SEE SHEET 1 FOR NOTES, LEGENDS AND ABBREVIATIONS.

SHEET NOTES:	
1	FURNISH SIGN
2	INSTALL SIGN ON NEW POST
3	INSTALL SIGN STRAP AND SADDLE BRACKET METHOD
4	INSTALL SIGN ON EXISTING POST
5	REMOVE SIGN (COMPLETE)
6	REMOVE SIGN PANEL

QUANTITY	
	4
	3
	-
	1
	-
	2

SIGN CHART

SPEED LIMIT

25

R2-1(25MPH)

SCHOOL

SPEED LIMIT

25

WHEN CHILDREN ARE PRESENT

SR4-1(CA)(25MPH) OR ASSEMBLY C

AHEAD

SW24-3(CA) OR ASSEMBLY D

SCHOOL

SW24-1(CA) OR ASSEMBLY A



CITY OF SALINAS
PUBLIC WORKS DEPARTMENT

DESIGNED BY:
ANDREW EASTERLING
CAD BY:
ANDREW EASTERLING
CONSTRUCTION INSPECTION SUPERVISOR:
JAMIE TUGEL
PROJECT INSURENTY MANAGER:
ANDREW EASTERLING

APPROVED FOR CONSTRUCTION:
DATE _____
RODGER OLDS, P.E.
PUBLIC WORKS DIRECTOR/CITY ENGINEER




REVIEWED BY:
DATE _____
ANDREW EASTERLING, P.E., T.E.
TRAFFIC ENGINEER



DATE	REVISION	APP.

SCHOOL SPEED ZONES	###	S-21
MADONNA DEL SASSO SCHOOL	###	32

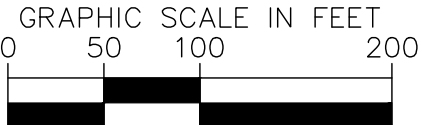

SHEET NOTES:
1) SEE SHEET 1 FOR NOTES, LEGENDS AND ABBREVIATIONS.

SHEET NOTES:		
1	FURNISH SIGN	7
2	INSTALL SIGN ON NEW POST	6
3	INSTALL SIGN STRAP AND SADDLE BRACKET METHOD	1
4	INSTALL SIGN ON EXISTING POST	-
5	REMOVE SIGN (COMPLETE)	-
6	REMOVE SIGN PANEL	2

QUANTITY	
7	
6	
1	
-	
-	
2	

SIGN CHART

SPEED LIMIT

25

R2-1(25MPH)

SCHOOL

SPEED LIMIT

25

WHEN CHILDREN ARE PRESENT

SR4-1(CA)(25MPH) OR ASSEMBLY C

AHEAD

SW24-3(CA) OR ASSEMBLY D

SCHOOL

SW24-1(CA) OR ASSEMBLY A



W ACACIA ST



IVERSON ST



CITY OF SALINAS
PUBLIC WORKS DEPARTMENT

DESIGNED BY:
ANDREW EASTERLING
CAD BY:
ANDREW EASTERLING
CONSTRUCTION INSPECTION SUPERVISOR:
JAMIE TUGEL
PROJECT ENGINEER/MANAGER:
ANDREW EASTERLING

APPROVED FOR CONSTRUCTION:
DATE _____
RODGER OLDS, P.E.
PUBLIC WORKS DIRECTOR/CITY ENGINEER



REVIEWED BY:
DATE _____
ANDREW EASTERLING, P.E., T.E.
TRAFFIC ENGINEER



DATE	REVISION	APP.

SCHOOL SPEED ZONES
MISSION PARK ELEMENTARY SCHOOL,
WASHINGTON MIDDLE SCHOOL,
& PALMA HIGH SCHOOL

PRJ. NO. ##
FILE NO. ##
SHEET NO. S-22
OF 32

SHEET NOTES:
1) SEE SHEET 1 FOR NOTES, LEGENDS AND ABBREVIATIONS.


SHEET NOTES:

1	FURNISH SIGN
2	INSTALL SIGN ON NEW POST
3	INSTALL SIGN STRAP AND SADDLE BRACKET METHOD
4	INSTALL SIGN ON EXISTING POST
5	REMOVE SIGN (COMPLETE)
6	REMOVE SIGN PANEL

QUANTITY

4
4
-
-
-
-

SIGN CHART

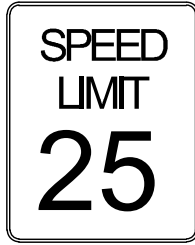

R2-1(25MPH)




SR4-1(CA)(25MPH)
OR ASSEMBLY C




SW24-3(CA)
OR ASSEMBLY D



SW24-1(CA)
OR ASSEMBLY A

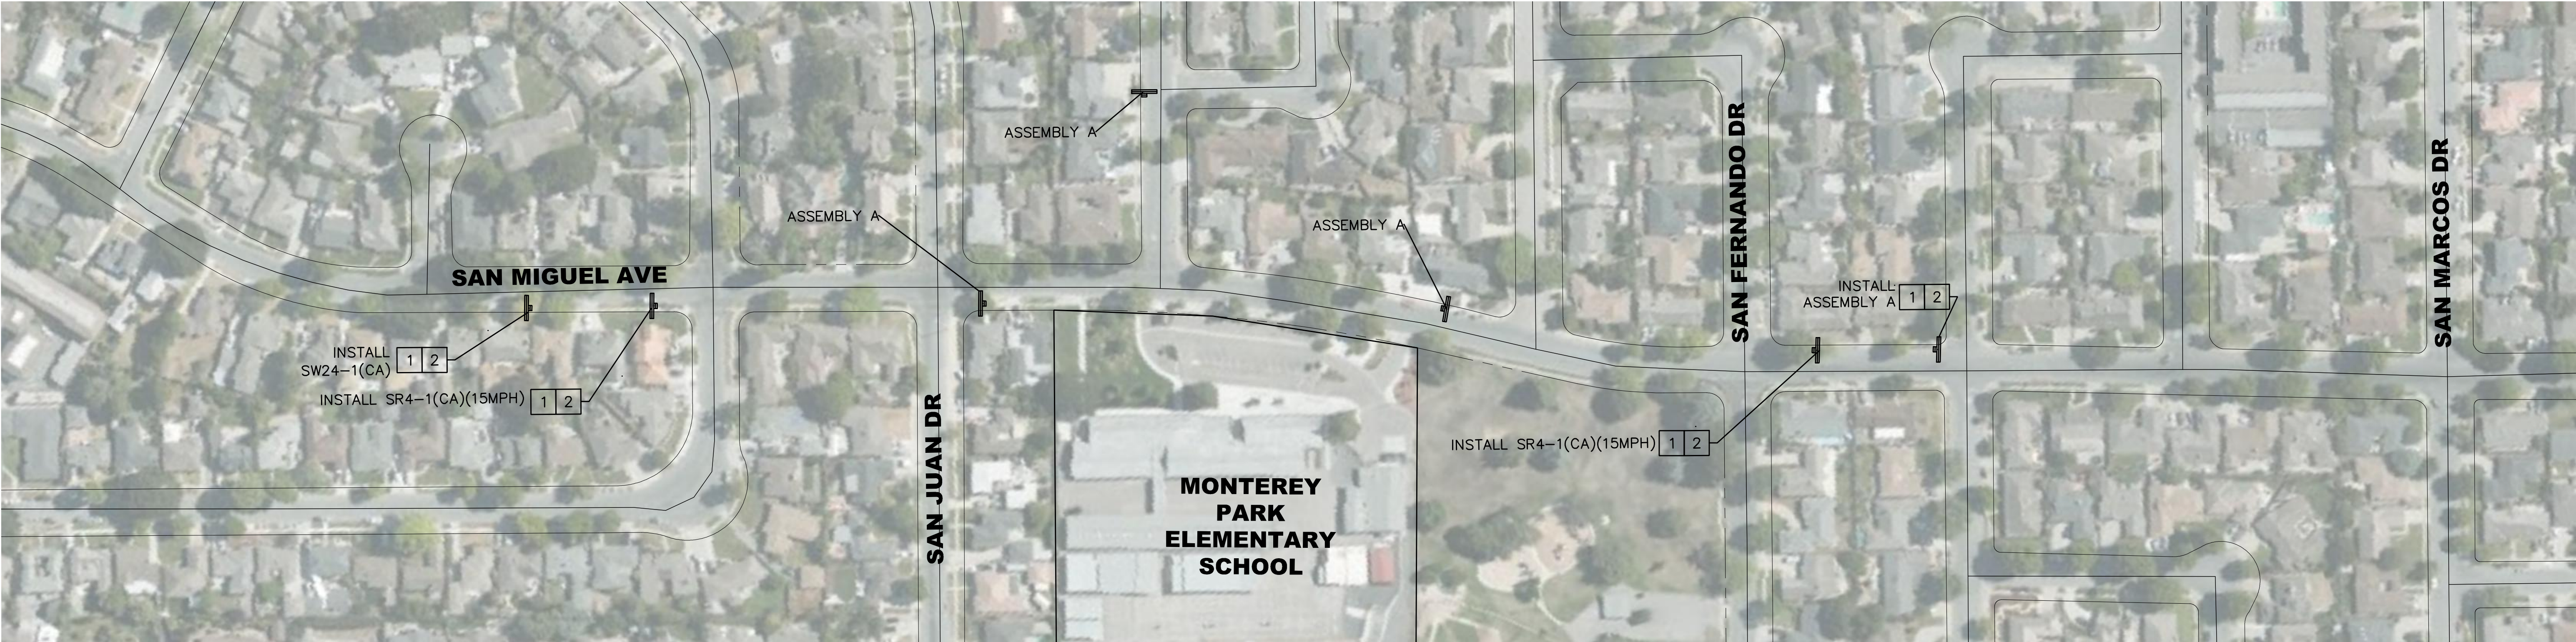

SAN MIGUEL
AVE

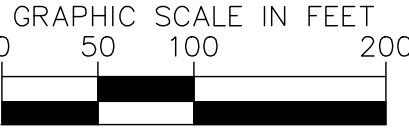

CITY OF SALINAS

PUBLIC WORKS DEPARTMENT

DESIGNED BY:
ANDREW EASTERLING
CAD BY:
ANDREW EASTERLING
CONSTRUCTION INSPECTION SUPERVISOR:
JAMIE TUGEL
PROJECT ENGINEER/MANAGER:
ANDREW EASTERLING

APPROVED FOR CONSTRUCTION:
DATE _____
RODGER OLDS, P.E.
PUBLIC WORKS DIRECTOR/CITY ENGINEER



REVIEWED BY:
DATE _____
ANDREW EASTERLING, P.E., T.E.
TRAFFIC ENGINEER



DATE	REVISION	APP.

SCHOOL SPEED ZONES
MONTEREY PARK ELEMENTARY
SCHOOL

FILE NO.
###

SHEET NO.
S-23
OF
32

SHEET NOTES:
1) SEE SHEET 1 FOR NOTES, LEGENDS AND ABBREVIATIONS.

SHEET NOTES:		QUANTITY
1	FURNISH SIGN	5
2	INSTALL SIGN ON NEW POST	4
3	INSTALL SIGN STRAP AND SADDLE BRACKET METHOD	1
4	INSTALL SIGN ON EXISTING POST	-
5	REMOVE SIGN (COMPLETE)	-
6	REMOVE SIGN PANEL	-

SIGN CHART

SPEED LIMIT
25

R2-1(25MPH)

SCHOOL
SPEED LIMIT
25
WHEN CHILDREN ARE PRESENT

SR4-1(CA)(25MPH)
OR ASSEMBLY C

AHEAD

SW24-3(CA)
OR ASSEMBLY D

SCHOOL

SW24-1(CA)
OR ASSEMBLY A



ARCADIA WAY AND EMERALD DR



CITY OF SALINAS

PUBLIC WORKS DEPARTMENT

DESIGNED BY:
ANDREW EASTERLING
CAD BY:
ANDREW EASTERLING
CONSTRUCTION INSPECTION SUPERVISOR:
JAMIE TUGEL
PROJECT ENGINEER/MANAGER:
ANDREW EASTERLING

APPROVED FOR CONSTRUCTION:
DATE _____
RODGER OLDS, P.E.
PUBLIC WORKS DIRECTOR/CITY ENGINEER



REVIEWED BY:
DATE _____
ANDREW EASTERLING, P.E., T.E.
TRAFFIC ENGINEER



DATE	REVISION	APP.

SCHOOL SPEED ZONES
MONTEREY PARK ELEMENTARY
SCHOOL

PROJECT NO(S) ###
FILE NO. ###
SHEET NO. 32

SHEET NOTES:
1) SEE SHEET 1 FOR NOTES, LEGENDS AND ABBREVIATIONS.

SHEET NOTES:

- 1

2

3

4

5

6
- FURNISH SIGN

INSTALL SIGN ON NEW POST

INSTALL SIGN STRAP AND SADDLE BRACKET METHOD

INSTALL SIGN ON EXISTING POST

REMOVE SIGN (COMPLETE)

REMOVE SIGN PANEL

QUANTITY

- 7
- 5
- 2
-
-
- 1

SIGN CHART



R2-1(25MPH)



SR4-1(CA)(25MPH)
OR ASSEMBLY C




SW24-3(CA)
OR ASSEMBLY D




SW24-1(CA)
OR ASSEMBLY A



SAN VICENTE AVE

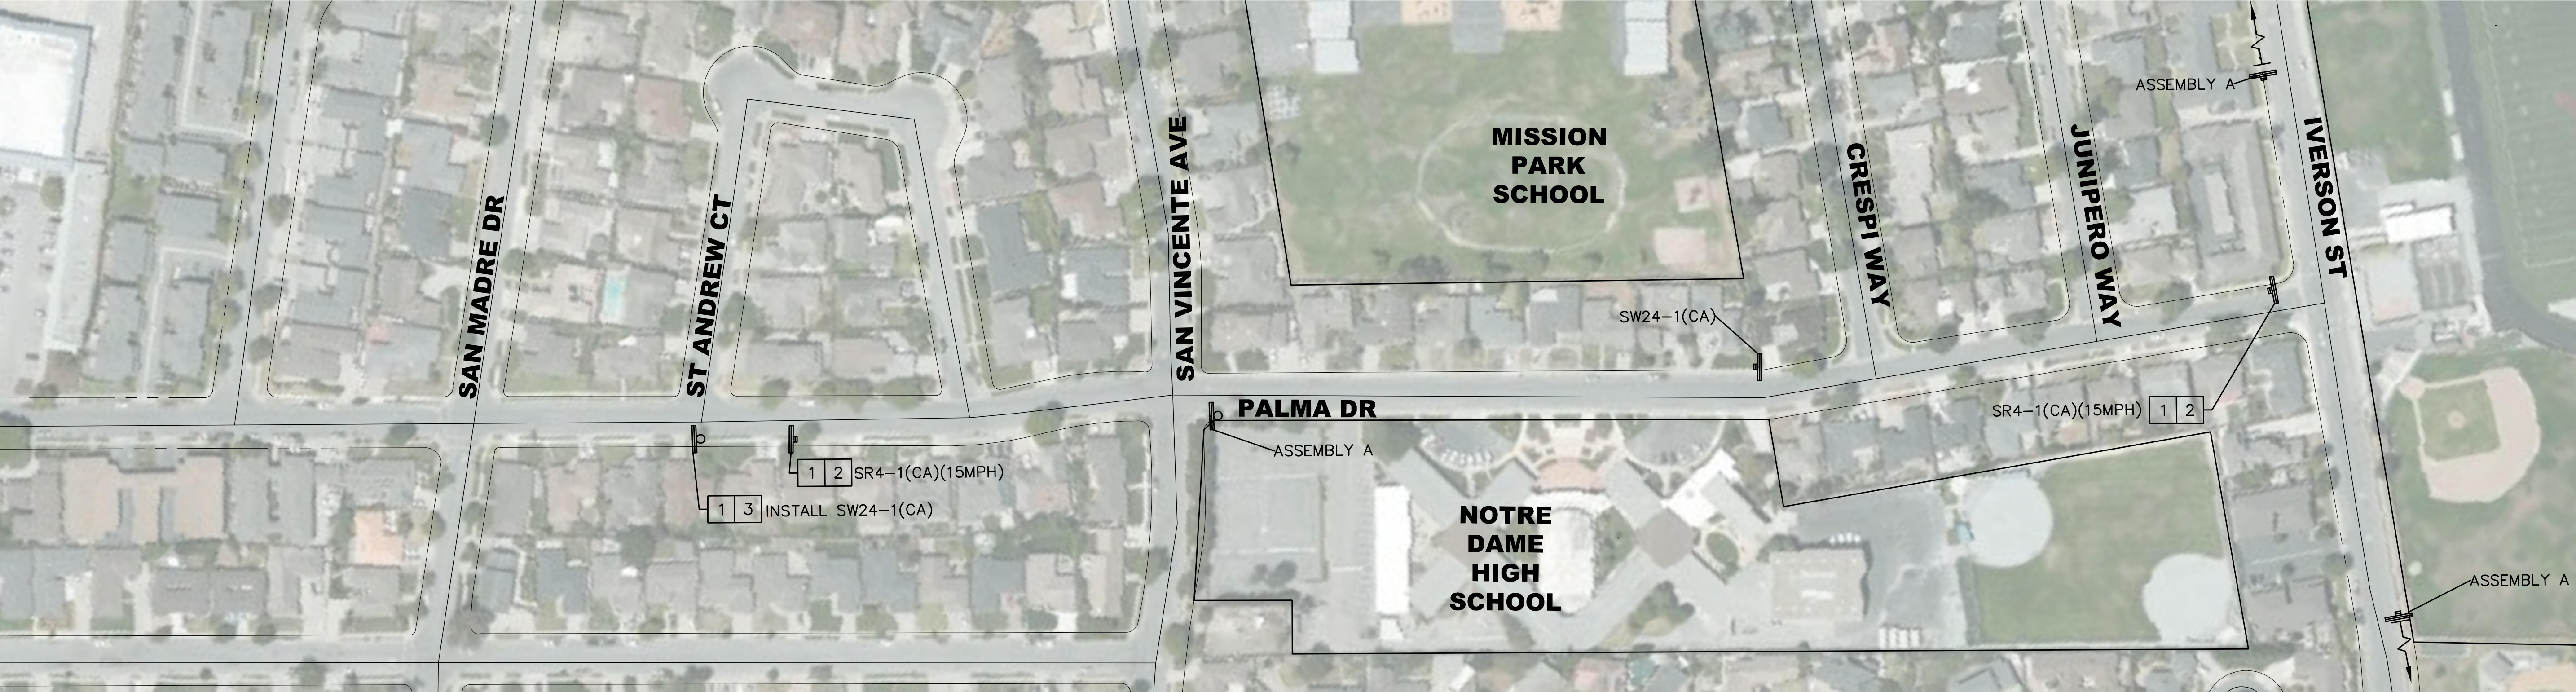

PALMA DR

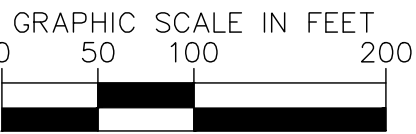

CITY OF SALINAS

PUBLIC WORKS DEPARTMENT

DESIGNED BY:
ANDREW EASTERLING
CAD BY:
ANDREW EASTERLING
CONSTRUCTION INSPECTION SUPERVISOR:
JAMIE TUGEL
PROJECT ENGINEER/MANAGER:
ANDREW EASTERLING

APPROVED FOR CONSTRUCTION:
DATE _____
RODGER OLDS, P.E.
PUBLIC WORKS DIRECTOR/CITY ENGINEER



REVIEWED BY:
DATE _____
ANDREW EASTERLING, P.E., T.E.
TRAFFIC ENGINEER



DATE	REVISION	APP.

SCHOOL SPEED ZONES	###	S-25
NOTRE DAME HIGH SCHOOL	###	32

SHEET NOTES:
1) SEE SHEET 1 FOR NOTES, LEGENDS AND ABBREVIATIONS.


SHEET NOTES:

1	FURNISH SIGN
2	INSTALL SIGN ON NEW POST
3	INSTALL SIGN STRAP AND SADDLE BRACKET METHOD
4	INSTALL SIGN ON EXISTING POST
5	REMOVE SIGN (COMPLETE)
6	REMOVE SIGN PANEL

QUANTITY

1
-
1
-
-
-

SIGN CHART

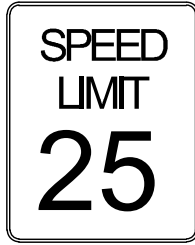

R2-1(25MPH)




SR4-1(CA)(25MPH)
OR ASSEMBLY C



SW24-3(CA)
OR ASSEMBLY D



SW24-1(CA)
OR ASSEMBLY A

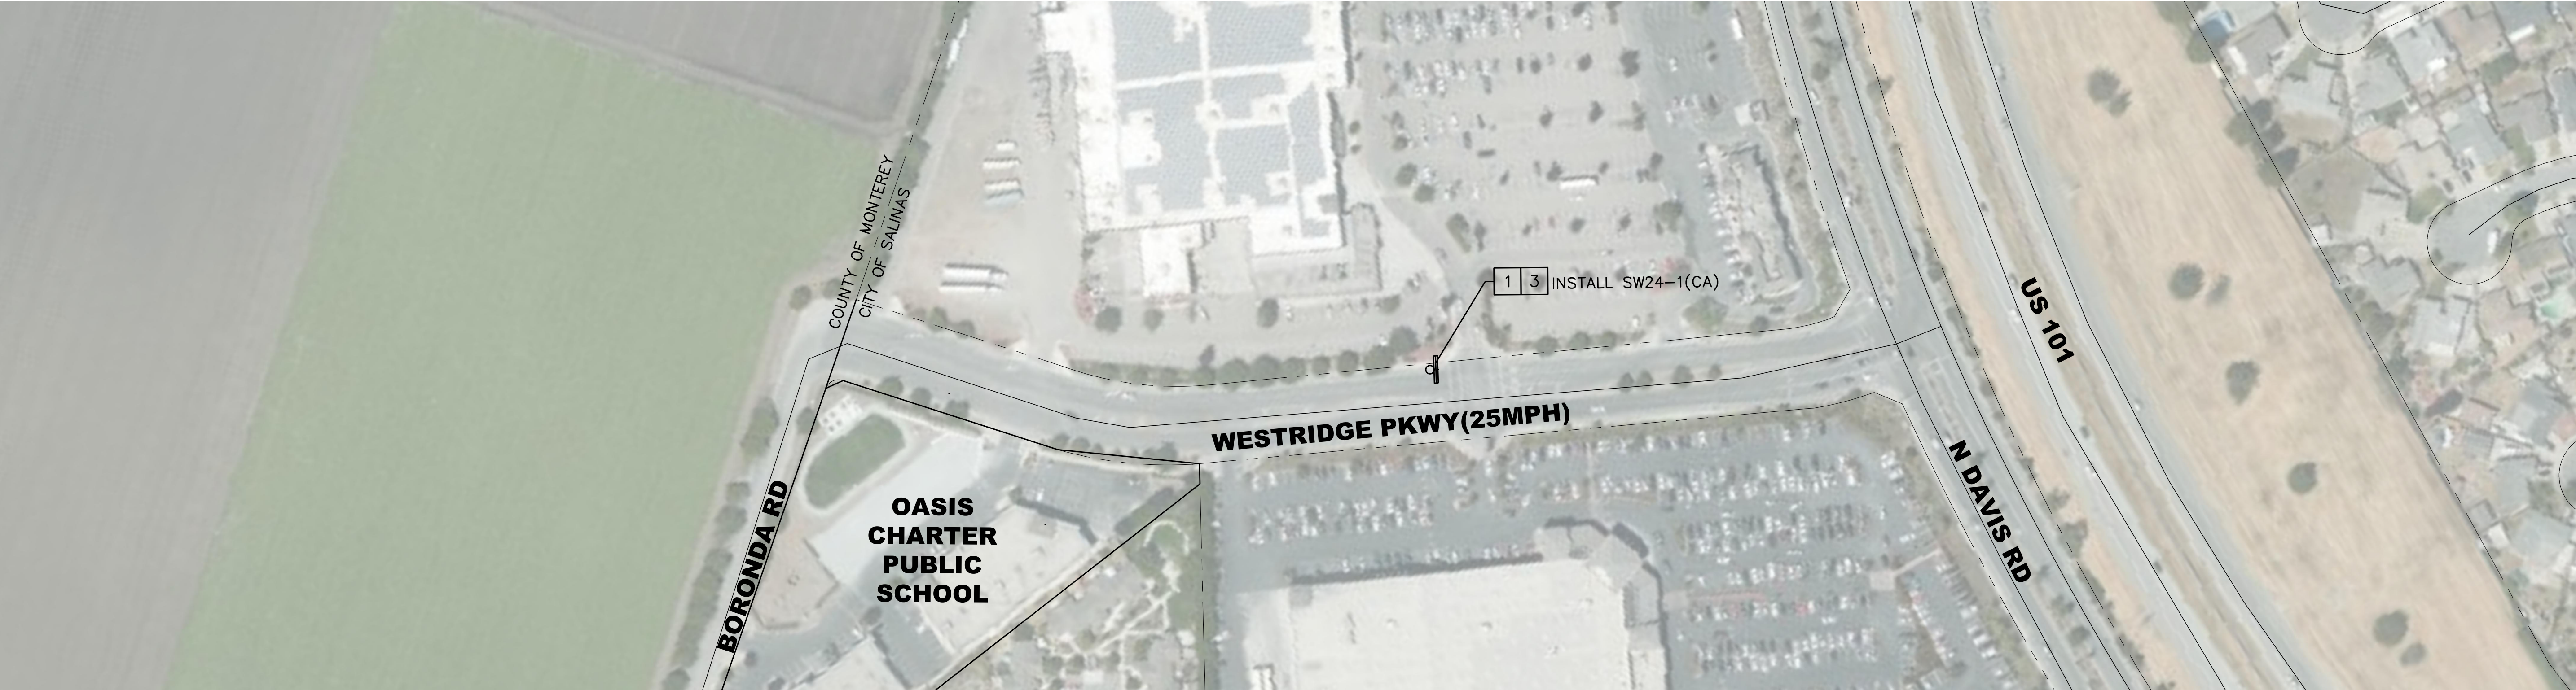

WESTRIDGE PKWY



CITY OF SALINAS

PUBLIC WORKS DEPARTMENT

DESIGNED BY:
ANDREW EASTERLING
CAD BY:
ANDREW EASTERLING
CONSTRUCTION INSPECTION SUPERVISOR:
JAMIE TUGEL
PROJECT ENGINEER/MANAGER:
ANDREW EASTERLING

APPROVED FOR CONSTRUCTION:
DATE _____
RODGER OLDS, P.E.
PUBLIC WORKS DIRECTOR/CITY ENGINEER




REVIEWED BY:
DATE _____
ANDREW EASTERLING, P.E., T.E.
TRAFFIC ENGINEER



DATE	REVISION	APP.

SCHOOL SPEED ZONES	###	S-26
OASIS CHARTER PUBLIC SCHOOL	###	32

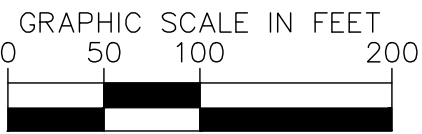

SHEET NOTES:
1) SEE SHEET 1 FOR NOTES, LEGENDS AND ABBREVIATIONS.

SHEET NOTES:	
1	FURNISH SIGN
2	INSTALL SIGN ON NEW POST
3	INSTALL SIGN STRAP AND SADDLE BRACKET METHOD
4	INSTALL SIGN ON EXISTING POST
5	REMOVE SIGN (COMPLETE)
6	REMOVE SIGN PANEL

QUANTITY	
	8
	3
	3
	2
	-
	4

SIGN CHART

SPEED
LIMIT
25

R2-1(25MPH)

SCHOOL
SPEED
LIMIT
25
WHEN
CHILDREN
ARE PRESENT


SR4-1(CA)(25MPH)
OR ASSEMBLY C

AHEAD

SW24-3(CA)
OR ASSEMBLY D

SCHOOL

SW24-1(CA)
OR ASSEMBLY A

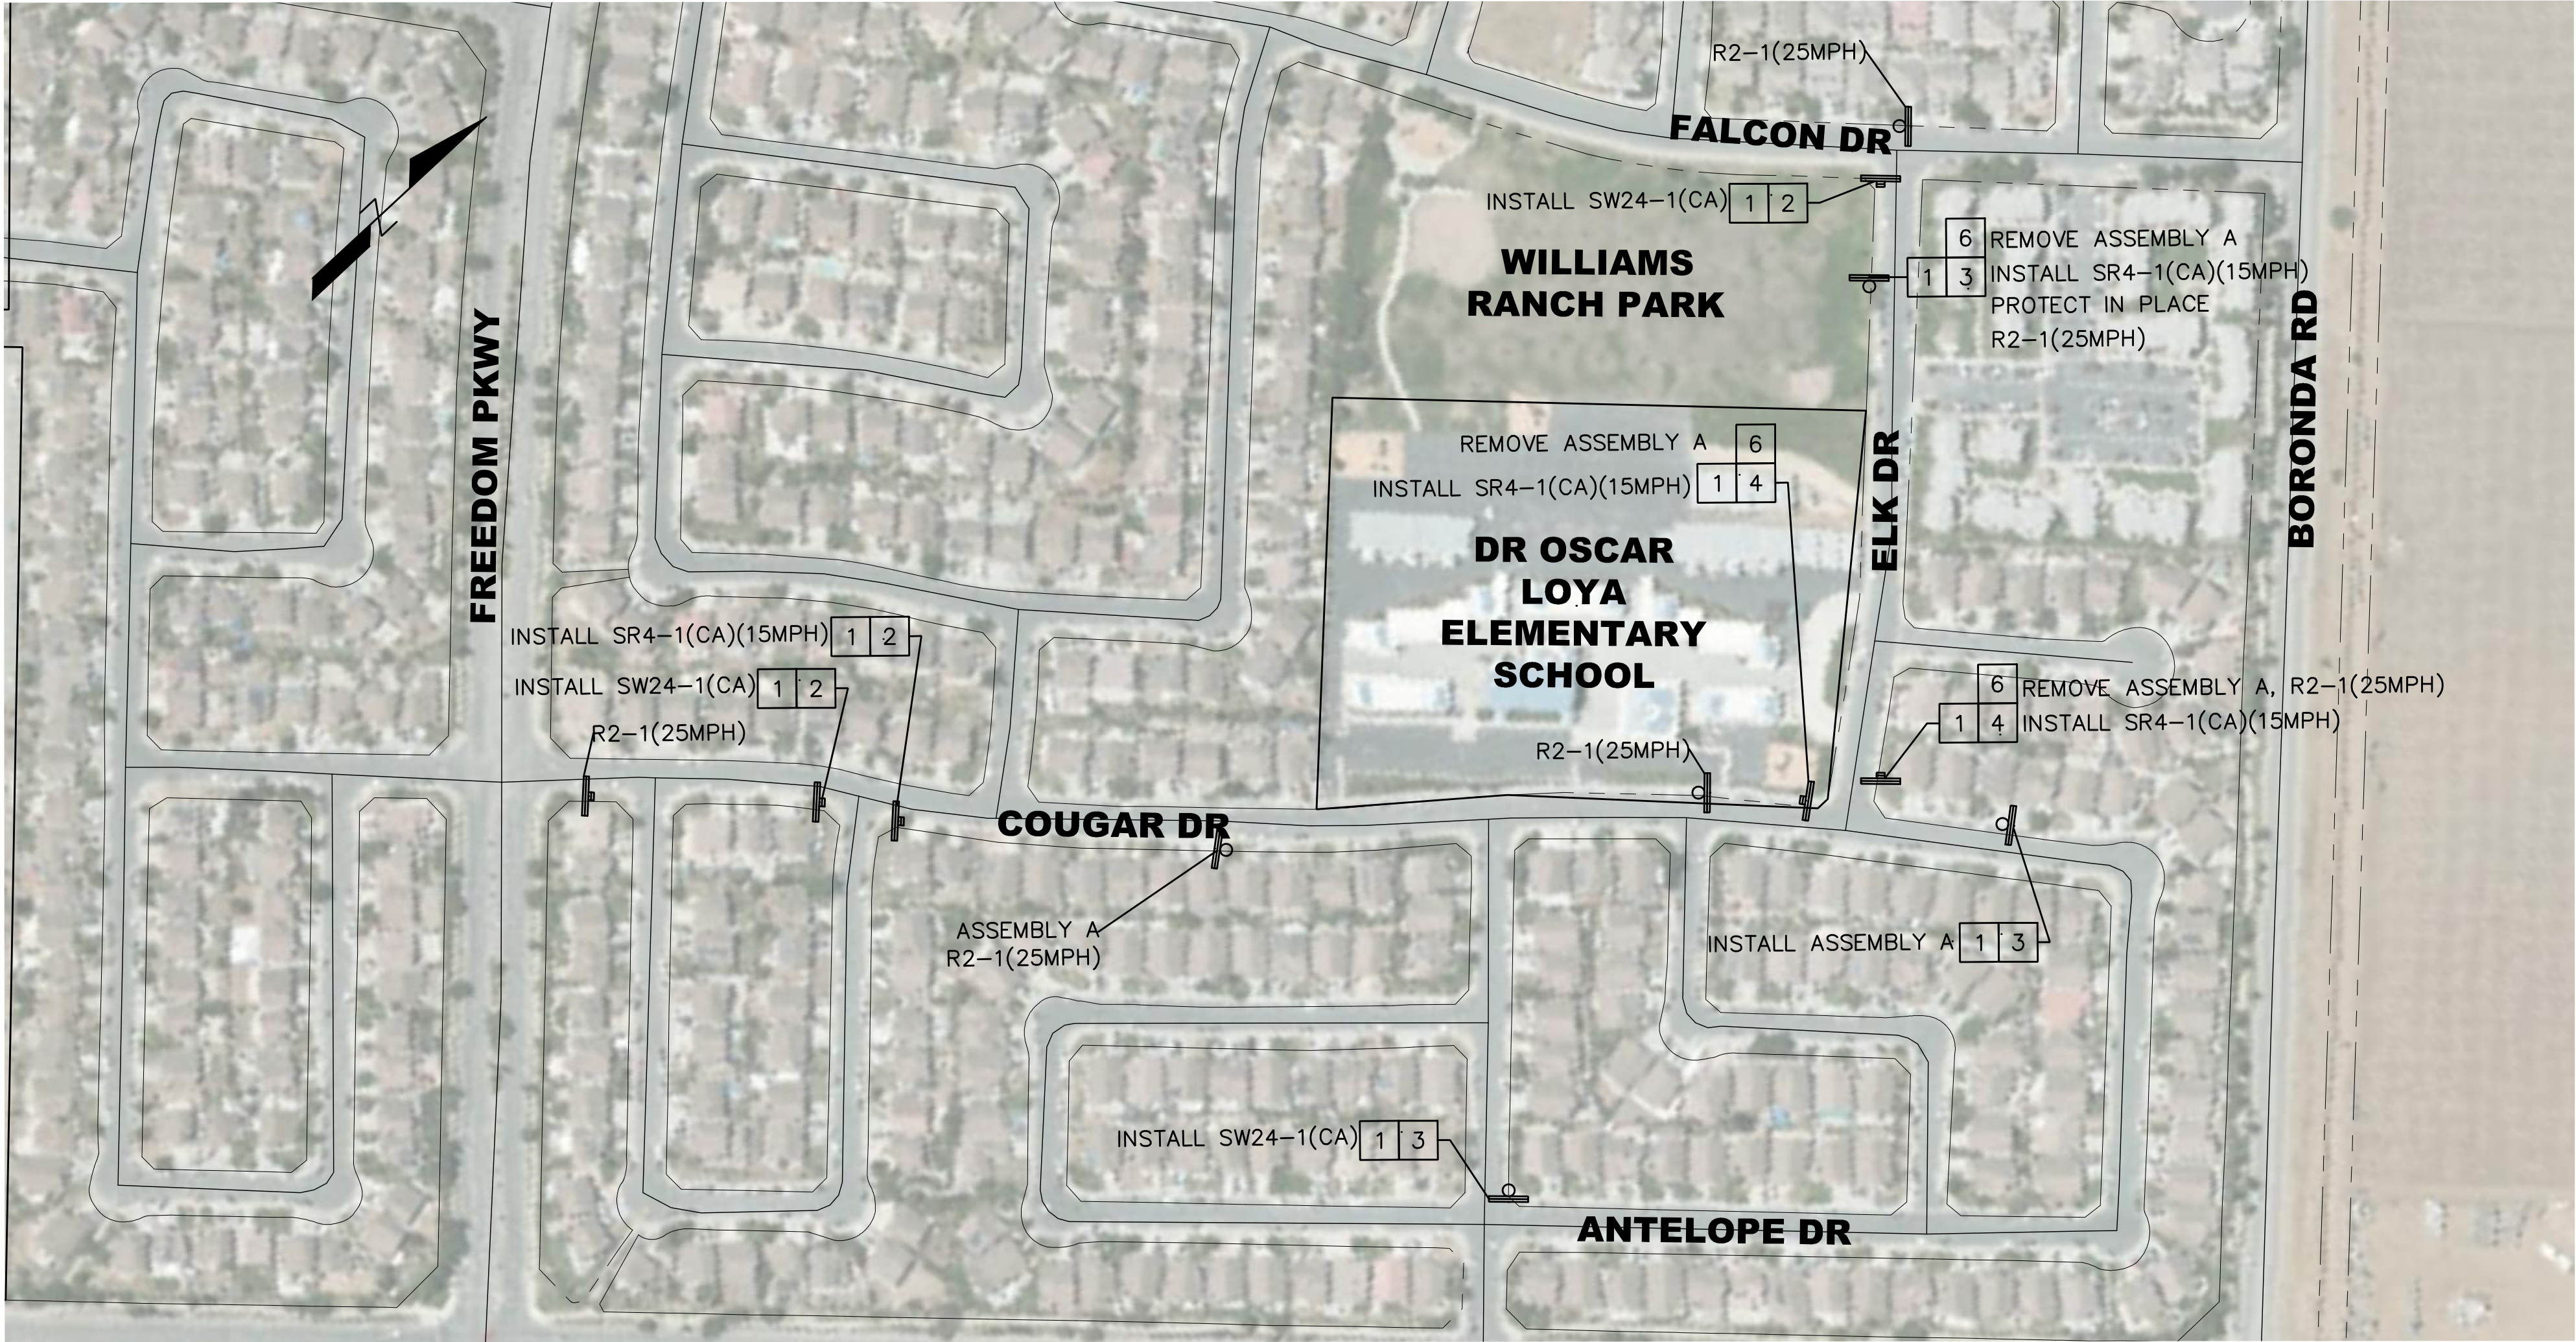

COUGAR DR AND ELK DR



CITY OF SALINAS
PUBLIC WORKS DEPARTMENT

DESIGNED BY:
ANDREW EASTERLING
CAD BY:
ANDREW EASTERLING
CONSTRUCTION INSPECTION SUPERVISOR:
JAMIE TUGEL
PROJECT MANAGER:
ANDREW EASTERLING

APPROVED FOR CONSTRUCTION:
DATE _____
RODGER OLDS, P.E.
PUBLIC WORKS DIRECTOR/CITY ENGINEER




REVIEWED BY:
DATE _____
ANDREW EASTERLING, P.E., T.E.
TRAFFIC ENGINEER



DATE	REVISION	APP.

SCHOOL SPEED ZONES	###	S-27
DR OSCAR LOYA ELEMENTARY SCHOOL	###	32

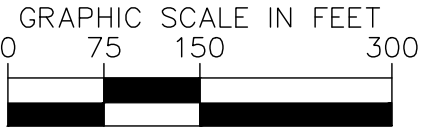

SHEET NOTES:
1) SEE SHEET 1 FOR NOTES, LEGENDS AND ABBREVIATIONS.

SHEET NOTES:

- 1

2

3

4

5

6
- FURNISH SIGN

INSTALL SIGN ON NEW POST

INSTALL SIGN STRAP AND SADDLE BRACKET METHOD

INSTALL SIGN ON EXISTING POST


REMOVE SIGN (COMPLETE)

REMOVE SIGN PANEL

QUANTITY

- 4
- 3
-
- 1
-
- 1

SIGN CHART

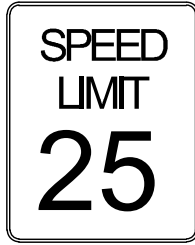

R2-1(25MPH)



SR4-1(CA)(25MPH)
OR ASSEMBLY C




SW24-3(CA)
OR ASSEMBLY D




SW24-1(CA)
OR ASSEMBLY A



LINCOLN AVE

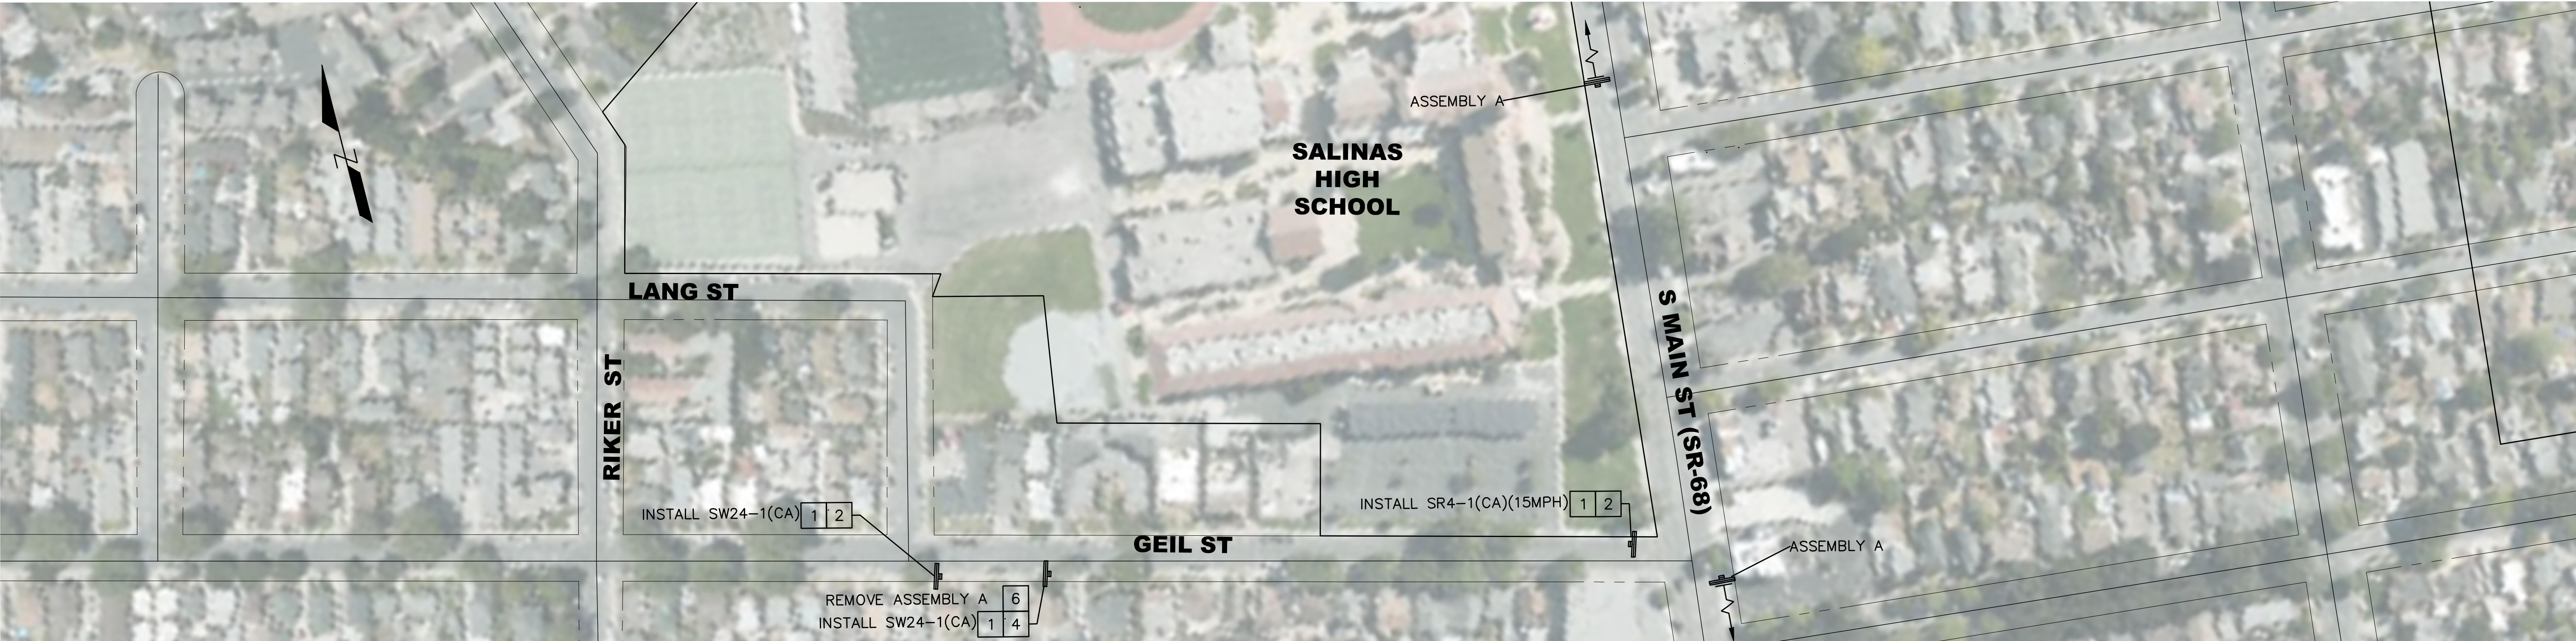

GEIL ST

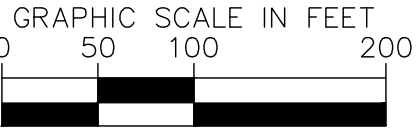

CITY OF SALINAS
PUBLIC WORKS DEPARTMENT

DESIGNED BY:
ANDREW EASTERLING
CAD BY:
ANDREW EASTERLING
CONSTRUCTION INSPECTION SUPERVISOR:
JAMIE TUGEL
PROJECT ENGINEER/MANAGER:
ANDREW EASTERLING

APPROVED FOR CONSTRUCTION:
DATE _____
RODGER OLDS, P.E.
PUBLIC WORKS DIRECTOR/CITY ENGINEER



REVIEWED BY:
DATE _____
ANDREW EASTERLING, P.E., T.E.
TRAFFIC ENGINEER



DATE	REVISION	APP.

SCHOOL SPEED ZONES	###	S-28
SALINAS HIGH SCHOOL	###	32

SHEET NOTES:
1) SEE SHEET 1 FOR NOTES, LEGENDS AND ABBREVIATIONS.

SHEET NOTES:		QUANTITY
1	FURNISH SIGN	4
2	INSTALL SIGN ON NEW POST	2
3	INSTALL SIGN STRAP AND SADDLE BRACKET METHOD	-
4	INSTALL SIGN ON EXISTING POST	2
5	REMOVE SIGN (COMPLETE)	-
6	REMOVE SIGN PANEL	2

SIGN CHART

SPEED LIMIT

25

R2-1(25MPH)

SCHOOL

SPEED LIMIT

25

WHEN CHILDREN ARE PRESENT

SR4-1(CA)(25MPH) OR ASSEMBLY C

AHEAD


SW24-3(CA) OR ASSEMBLY D

SCHOOL

SW24-1(CA) OR ASSEMBLY A



SANTA RITA ST

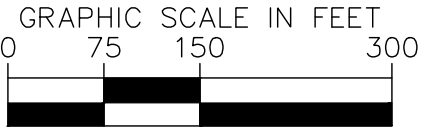

CITY OF SALINAS
PUBLIC WORKS DEPARTMENT

DESIGNED BY:
ANDREW EASTERLING
CAD BY:
ANDREW EASTERLING
CONSTRUCTION INSPECTION SUPERVISOR:
JAMIE TUGEL
PROJECT ENGINEER/MANAGER:
ANDREW EASTERLING

APPROVED FOR CONSTRUCTION:
DATE _____
RODGER OLDS, P.E.
PUBLIC WORKS DIRECTOR/CITY ENGINEER



REVIEWED BY:
DATE _____
ANDREW EASTERLING, P.E., T.E.
TRAFFIC ENGINEER



DATE	REVISION	APP.

SCHOOL SPEED ZONES		###	SHEET NO.
SANTA RITA ELEMENTARY SCHOOL		###	32

SHEET NOTES:
1) SEE SHEET 1 FOR NOTES, LEGENDS AND ABBREVIATIONS.

SHEET NOTES:	
1	FURNISH SIGN
2	INSTALL SIGN ON NEW POST
3	INSTALL SIGN STRAP AND SADDLE BRACKET METHOD
4	INSTALL SIGN ON EXISTING POST
5	REMOVE SIGN (COMPLETE)
6	REMOVE SIGN PANEL

QUANTITY	
	2
	-
	-
	2
	-
	2

SIGN CHART

SPEED LIMIT

25

R2-1(25MPH)

SCHOOL

SPEED LIMIT

25

WHEN CHILDREN ARE PRESENT

SR4-1(CA)(25MPH)
OR ASSEMBLY C

AHEAD

SW24-3(CA)
OR ASSEMBLY D

SCHOOL

SW24-1(CA)
OR ASSEMBLY A



CITY OF SALINAS
PUBLIC WORKS DEPARTMENT

DESIGNED BY:
ANDREW EASTERLING
CAD BY:
ANDREW EASTERLING
CONSTRUCTION INSPECTION SUPERVISOR:
JAMIE TUGEL
PROJECT SUPERSENT MANAGER:
ANDREW EASTERLING

APPROVED FOR CONSTRUCTION:
DATE _____
RODGER OLDS, P.E.
PUBLIC WORKS DIRECTOR/CITY ENGINEER




REVIEWED BY:
DATE _____
ANDREW EASTERLING, P.E., T.E.
TRAFFIC ENGINEER



DATE	REVISION	APP.

SCHOOL SPEED ZONES		###	S-30
SHERWOOD ELEMENTARY SCHOOL		###	32

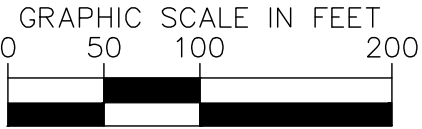

SHEET NOTES:
1) SEE SHEET 1 FOR NOTES, LEGENDS AND ABBREVIATIONS.

SHEET NOTES:

- 1

2

3

4

5

6
- FURNISH SIGN

INSTALL SIGN ON NEW POST

INSTALL SIGN STRAP AND SADDLE BRACKET METHOD

INSTALL SIGN ON EXISTING POST


REMOVE SIGN (COMPLETE)

REMOVE SIGN PANEL

QUANTITY

- 7
- 5
- 1
- 1
-
- 6

SIGN CHART

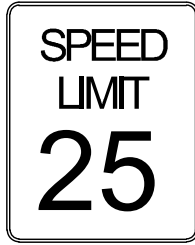

R2-1(25MPH)




SR4-1(CA)(25MPH)
OR ASSEMBLY C




SW24-3(CA)
OR ASSEMBLY D



SW24-1(CA)
OR ASSEMBLY A

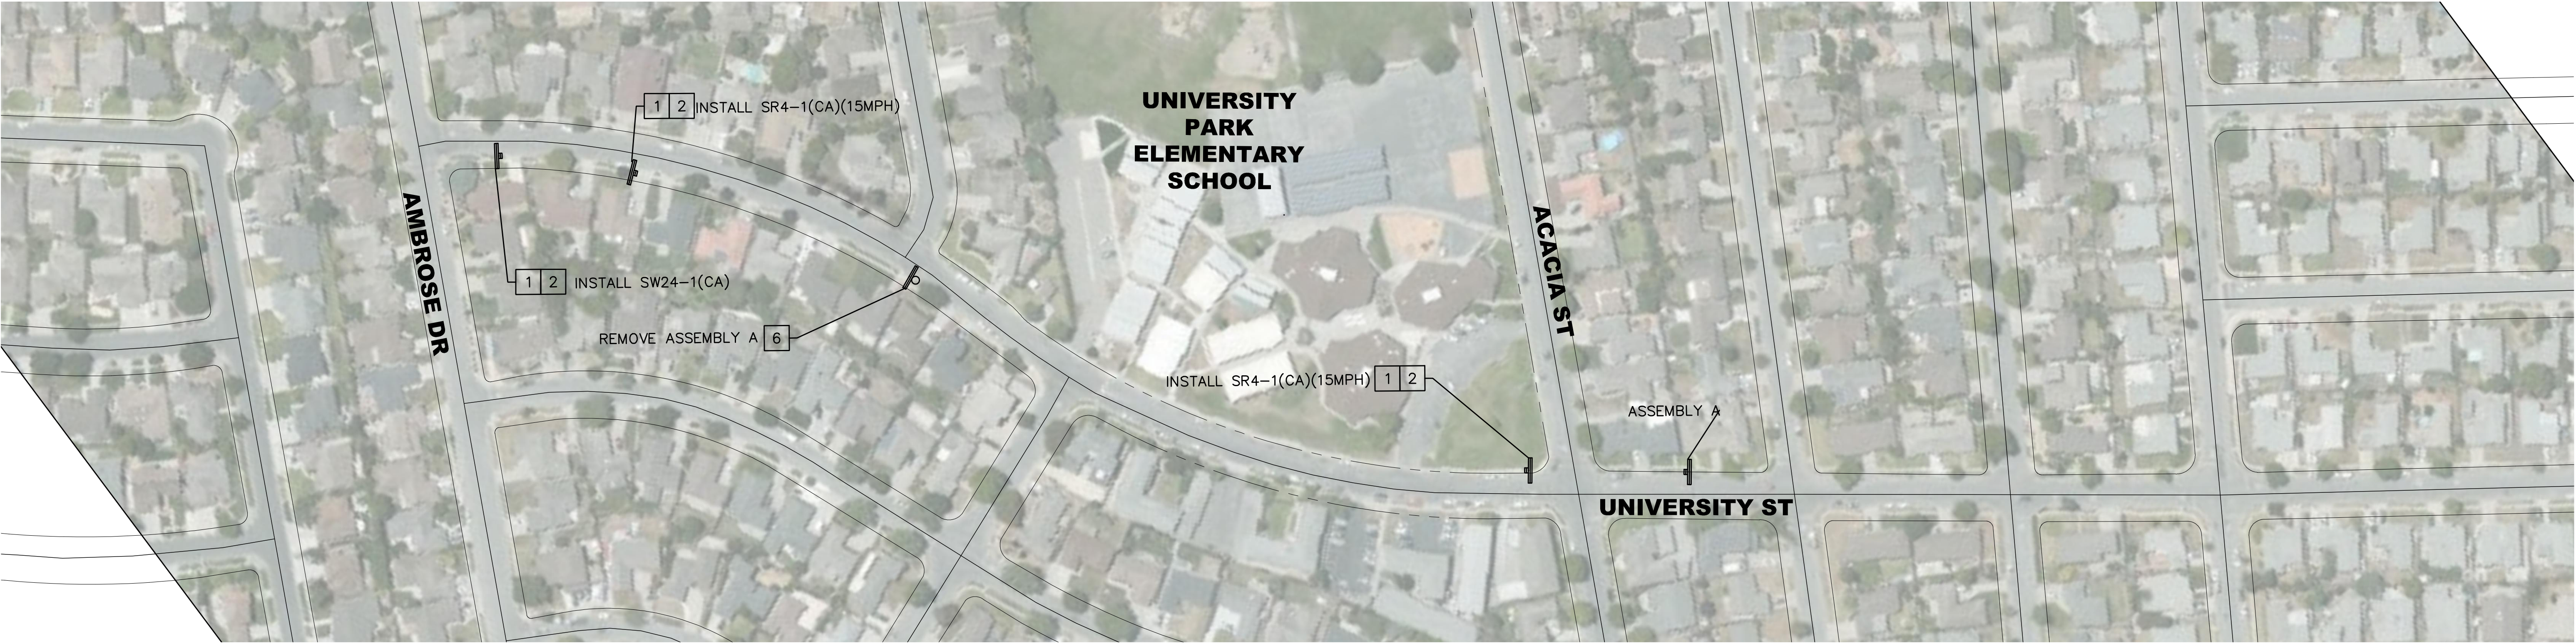

UNIVERSITY ST

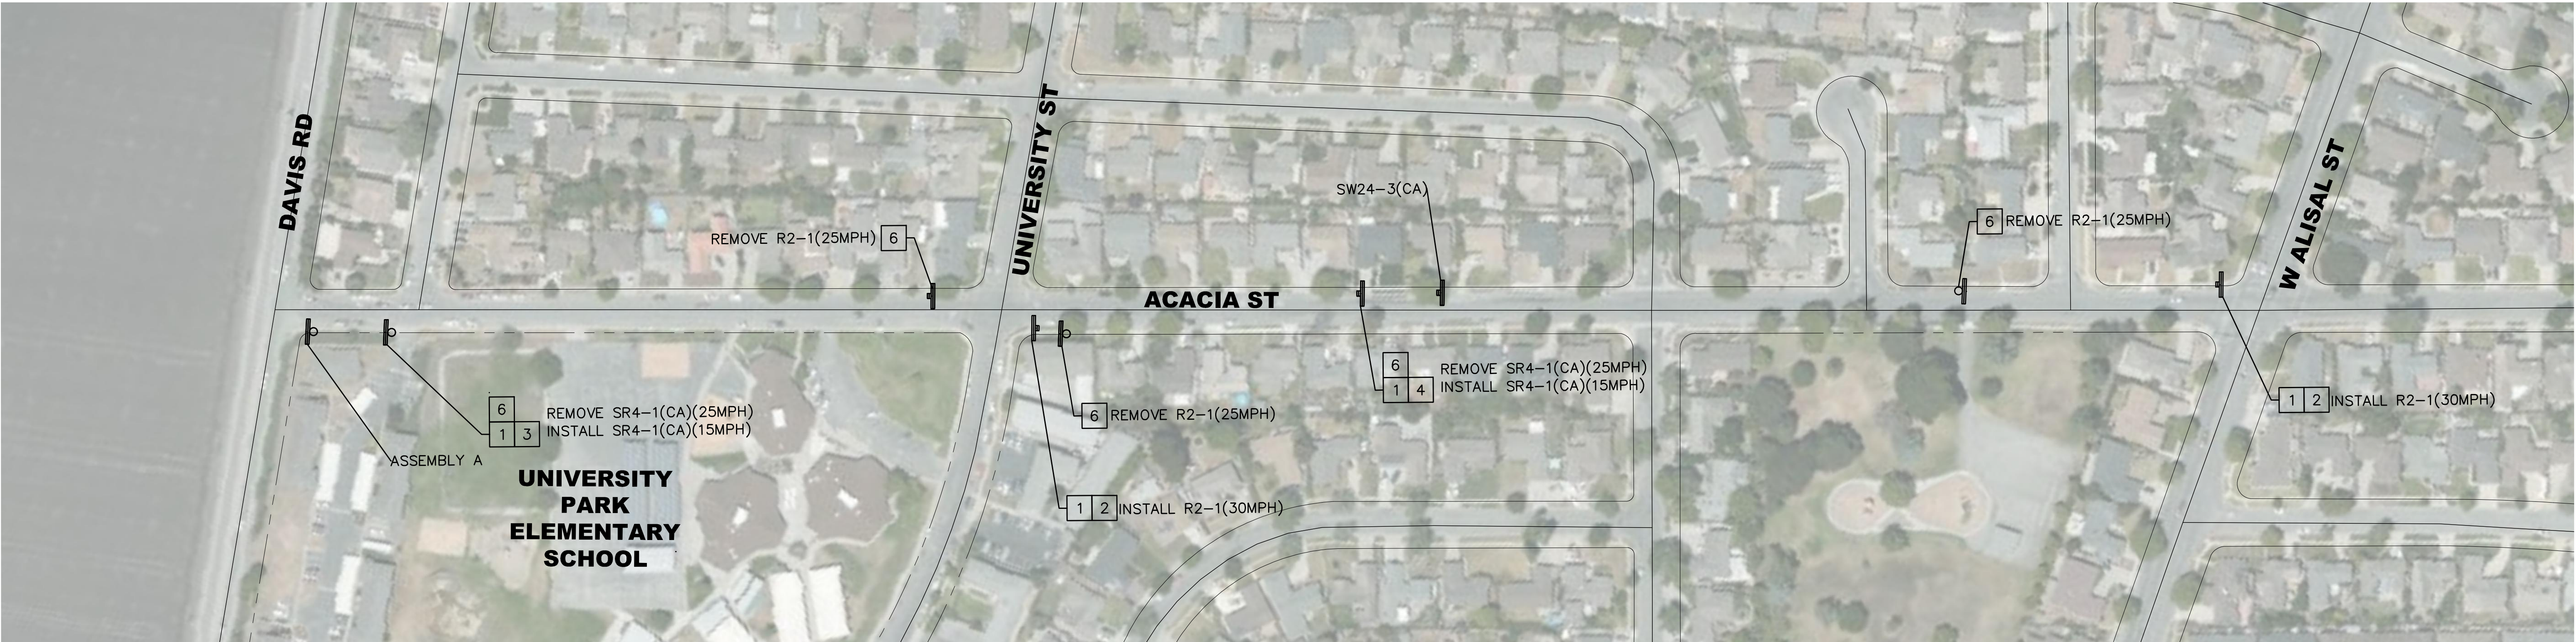

ACACIA ST



CITY OF SALINAS

PUBLIC WORKS DEPARTMENT

DESIGNED BY:
ANDREW EASTERLING
CAD BY:
ANDREW EASTERLING
CONSTRUCTION INSPECTION SUPERVISOR:
JAMIE TUGEL
PROJECT ENGINEER / MANAGER:
ANDREW EASTERLING

APPROVED FOR CONSTRUCTION:
DATE _____
RODGER OLDS, P.E.
PUBLIC WORKS DIRECTOR/CITY ENGINEER



REVIEWED BY:
DATE _____
ANDREW EASTERLING, P.E., T.E.
TRAFFIC ENGINEER



DATE	REVISION	APP.

SCHOOL SPEED ZONES
UNIVERSITY ELEMENTARY SCHOOL

PROJECT NO/S

SHEET NO.
S-31
FILE NO.

OF
32



SHEET NOTES:
1) SEE SHEET 1 FOR NOTES, LEGENDS AND ABBREVIATIONS.

1	FURNISH SIGN
2	INSTALL SIGN ON NEW POST
3	INSTALL SIGN STRAP AND SADDLE BRACKET METHOD
4	INSTALL SIGN ON EXISTING POST
5	REMOVE SIGN (COMPLETE)
6	REMOVE SIGN PANEL

5
3
2
-
-
3

SIGN CHART

SPEED LIMIT
25

R2-1(25MPH)

SCHOOL
SPEED LIMIT
25
WHEN CHILDREN ARE PRESENT


SR4-1(CA)(25MPH)
OR ASSEMBLY C

AHEAD

SW24-3(CA)
OR ASSEMBLY D

SCHOOL

SW24-1(CA)
OR ASSEMBLY A

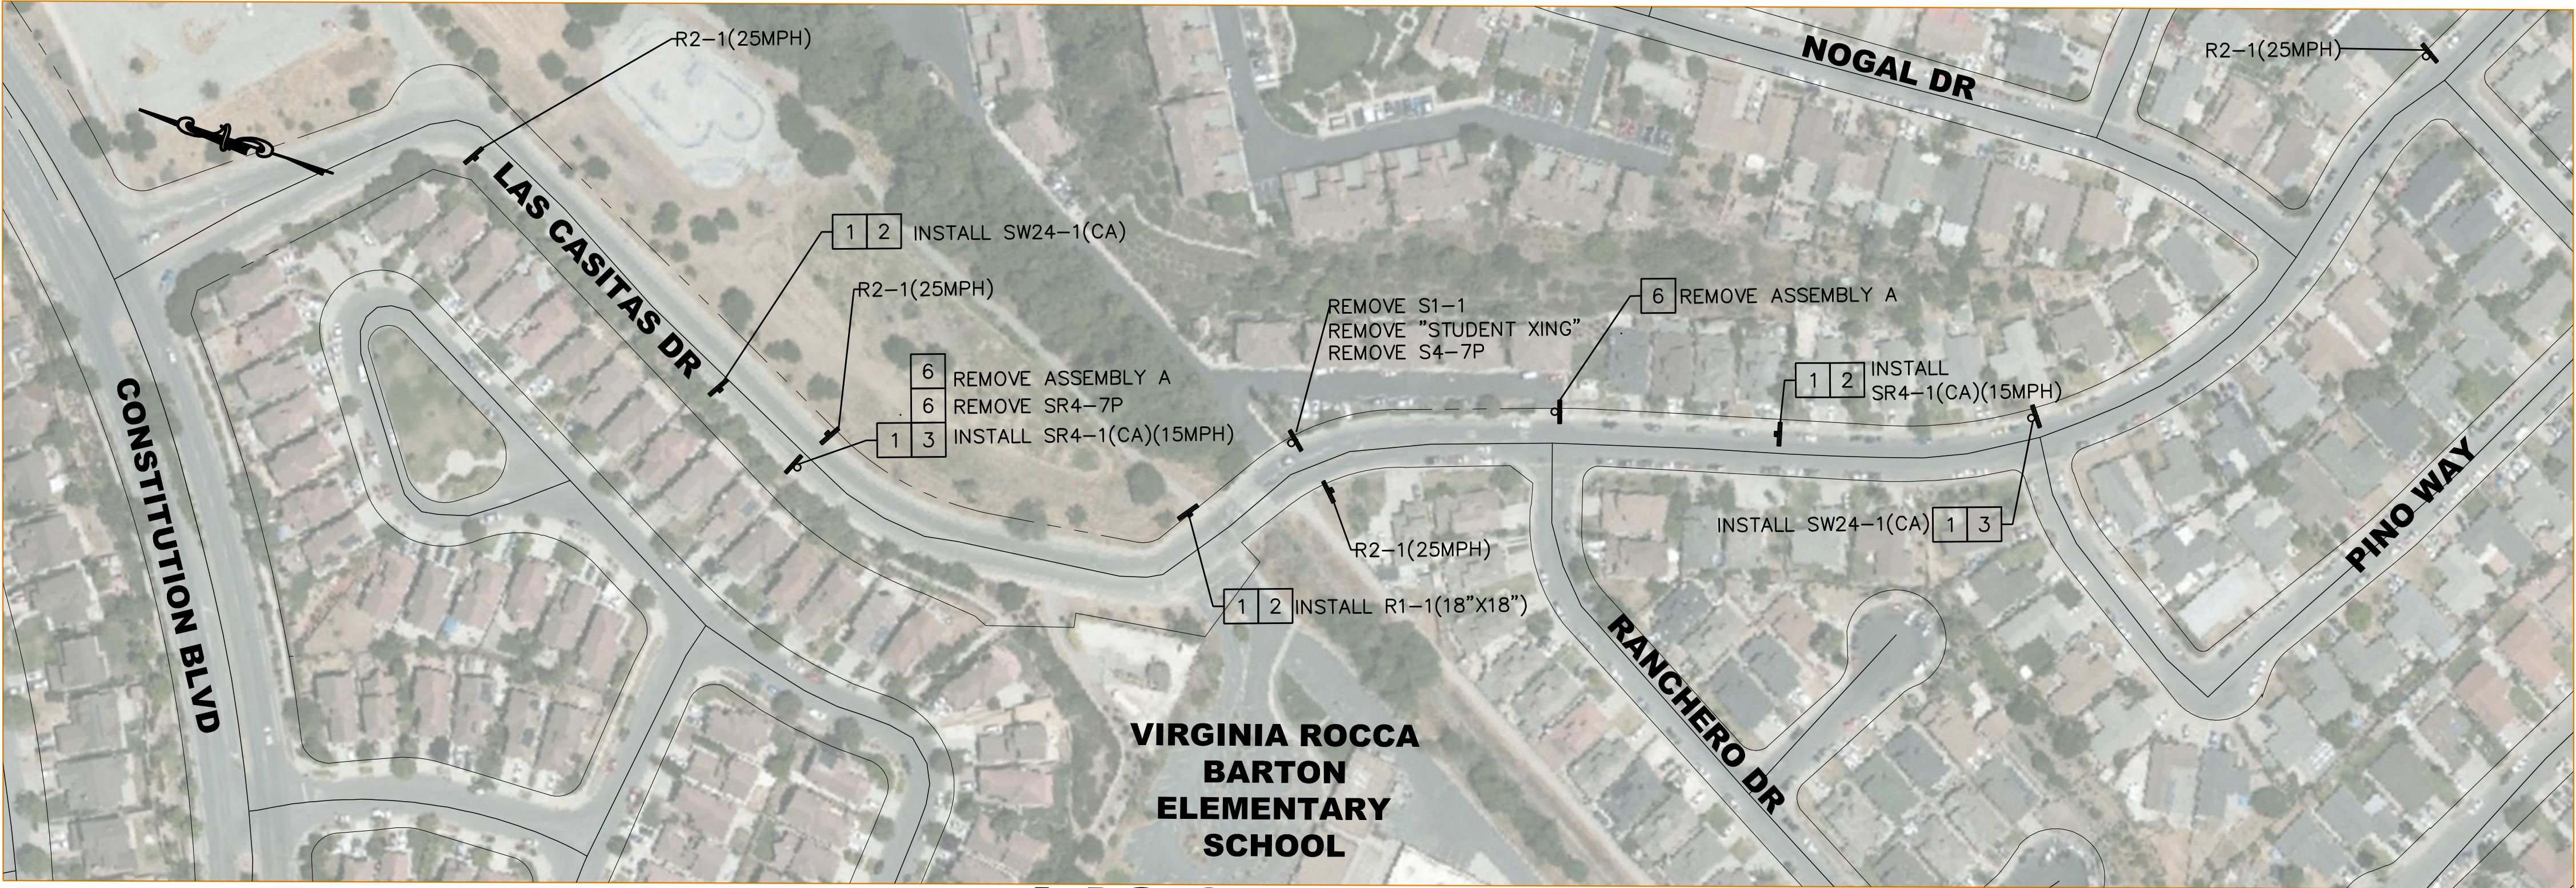

LAS CASITAS DR



CITY OF SALINAS
PUBLIC WORKS DEPARTMENT

DESIGNED BY:
ANDREW EASTERLING
CAD BY:
ANDREW EASTERLING
CONSTRUCTION INSPECTION SUPERVISOR:
JAMIE TUGEL
PROJECT ENGINEER/MANAGER:
ANDREW EASTERLING

APPROVED FOR CONSTRUCTION:
DATE _____
RODGER OLDS, P.E.
PUBLIC WORKS DIRECTOR/CITY ENGINEER



REVIEWED BY:
DATE _____
ANDREW EASTERLING, P.E., T.E.
TRAFFIC ENGINEER



DATE	REVISION	APP.

SCHOOL SPEED ZONES	###	S-32
VIRGINIA ROCCA BARTON ELEMENTARY SCHOOL	###	32

